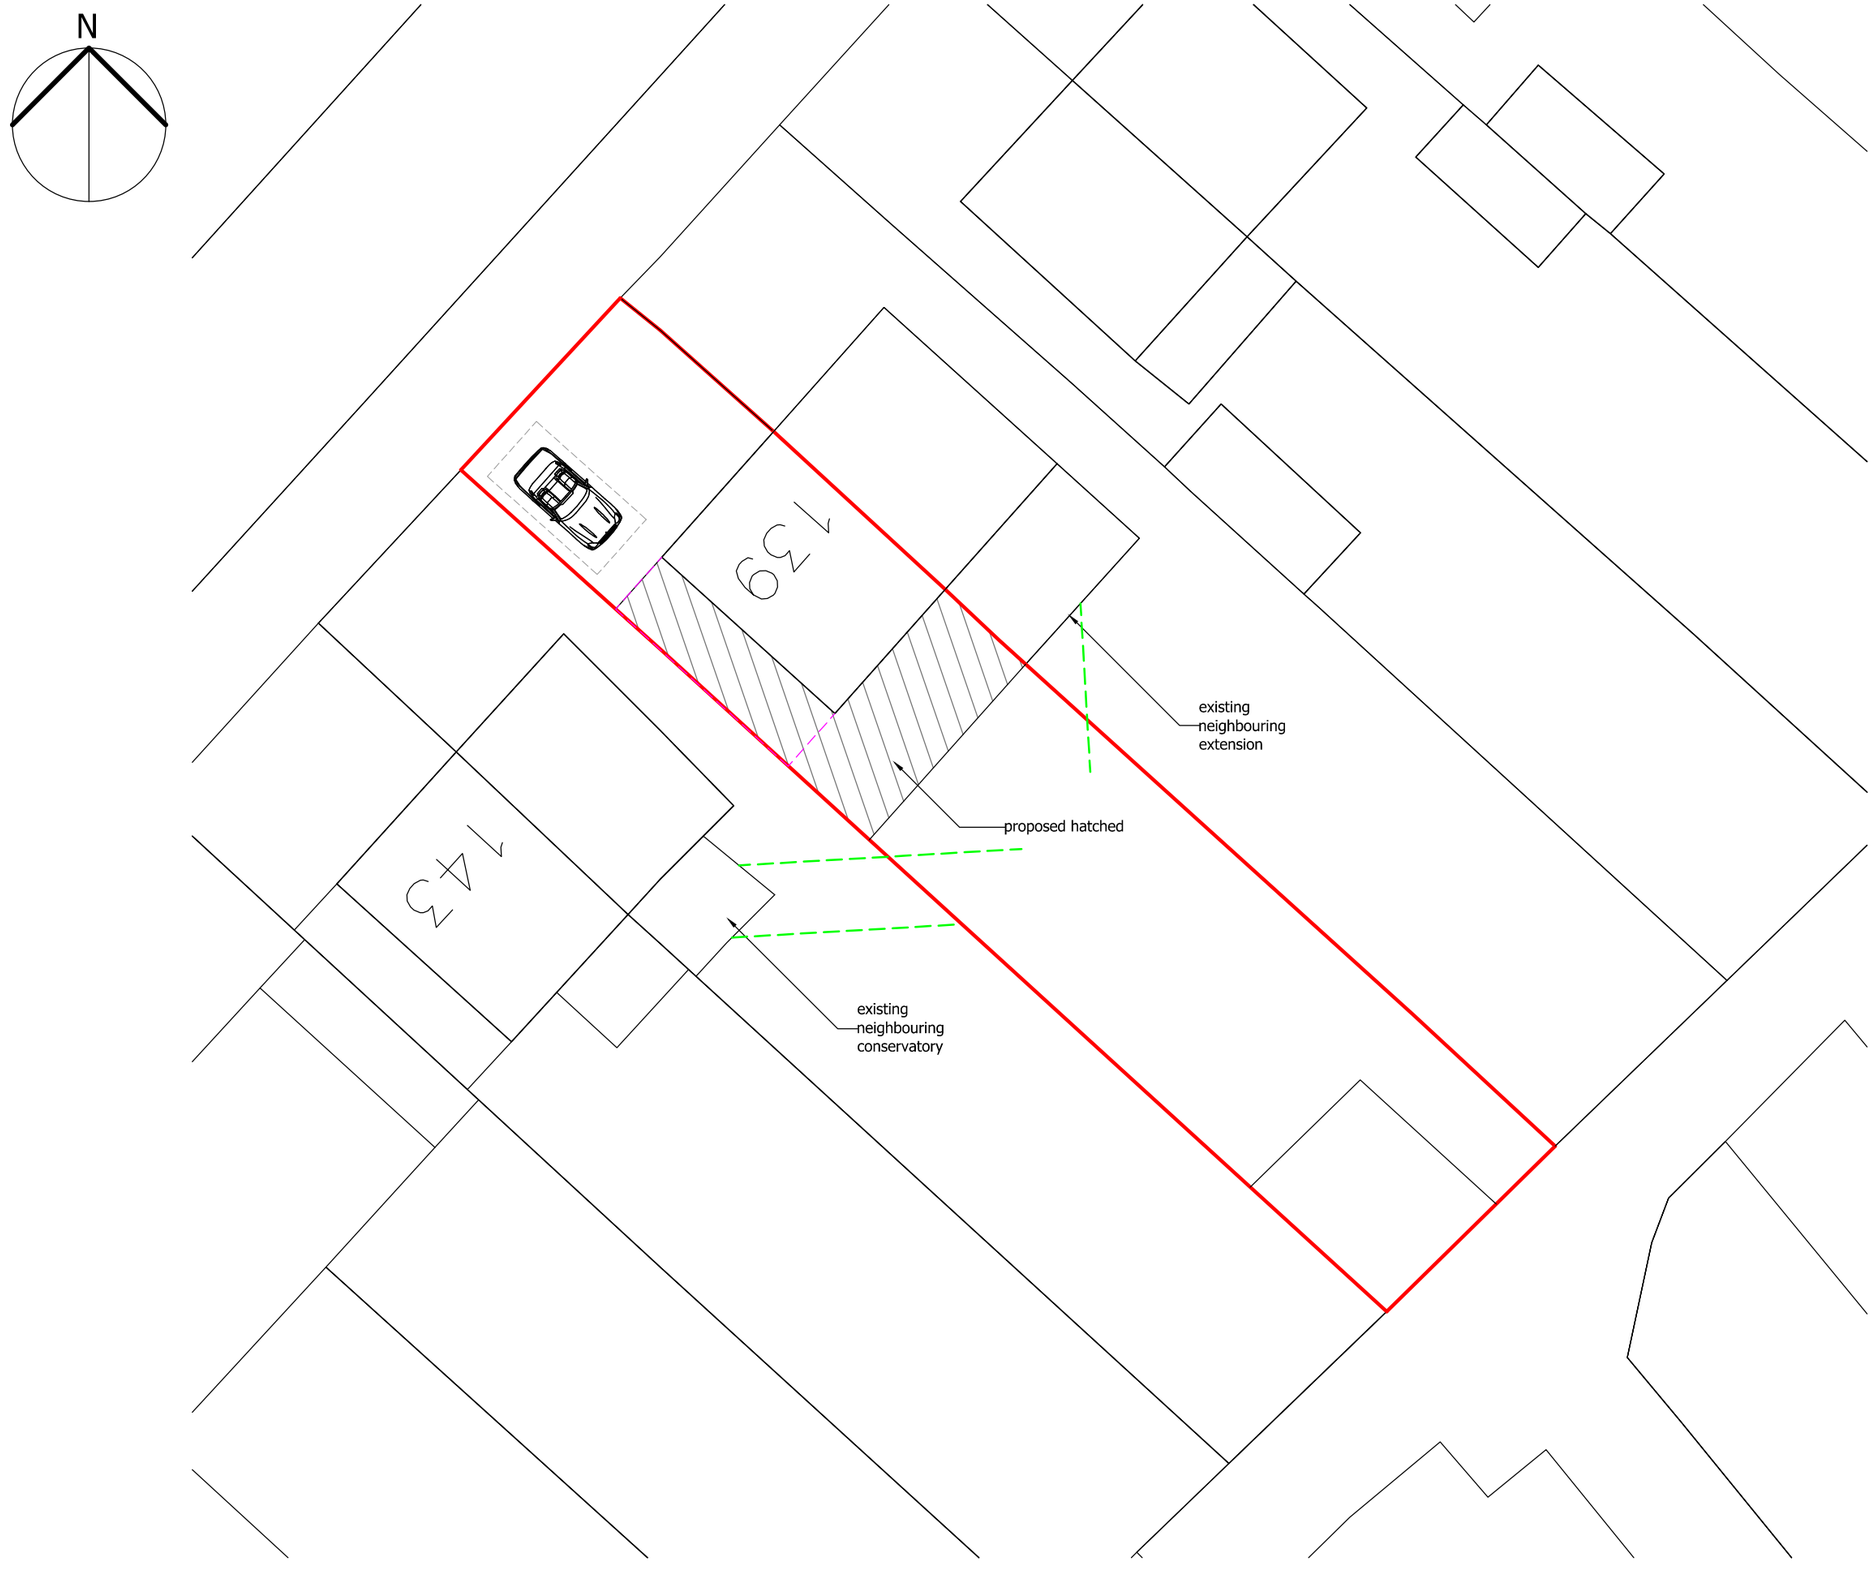


NOTE

Do not scale from this drawing. All dimensions and levels must be checked and verified on site by contractor, specialist, manufacturer prior to commencement of work and discrepancies must be reported to us in writing before proceeding.

The design, materials, specification are copyright protected and must not be copied or transmitted without our prior written permission. Copyright infringements shall be legally enforced and pursued.

Client is responsible for all aspects relating to the Party Wall etc. Act 1996.

Contractor is responsible for all aspects relating to CDM Regulations.

Works should not commence before a 'Building Control' approval is received. Client bears full responsibility for alterations due to commencement of works prior to approval. This drawing is intended to illustrate the proposal only and cannot be used for construction purposes without further information.

0m 1 2 |1:50
0m 2 4 |1:100
0m 4 8 |1:200
0m 10 20 |1:500
0m 25 50 |1:1250

Date	Rev. No.	Revision Details.
.		

Drawing Revision Log.

Client.
Rashpal Loi

Site Address.
139 Windsor Avenue
Hillingdon
UB10 9AZ

Project title.
Single storey side & rear extension with infill extension to corner

Drawing Title.
Site Plan

Drawing No.
03

Revision.	Date.
.	19 JUNE 2013

Scale.	Paper size.
1:200	A3

Blueprint.Vista
Planning & Engineering Consultants

Post only-
8 Kingsley Road, Hounslow
TW3 1NP

T +44 (0) 7973 663 706
E info@blueprintvista.co.uk
W www.blueprintvista.co.uk