
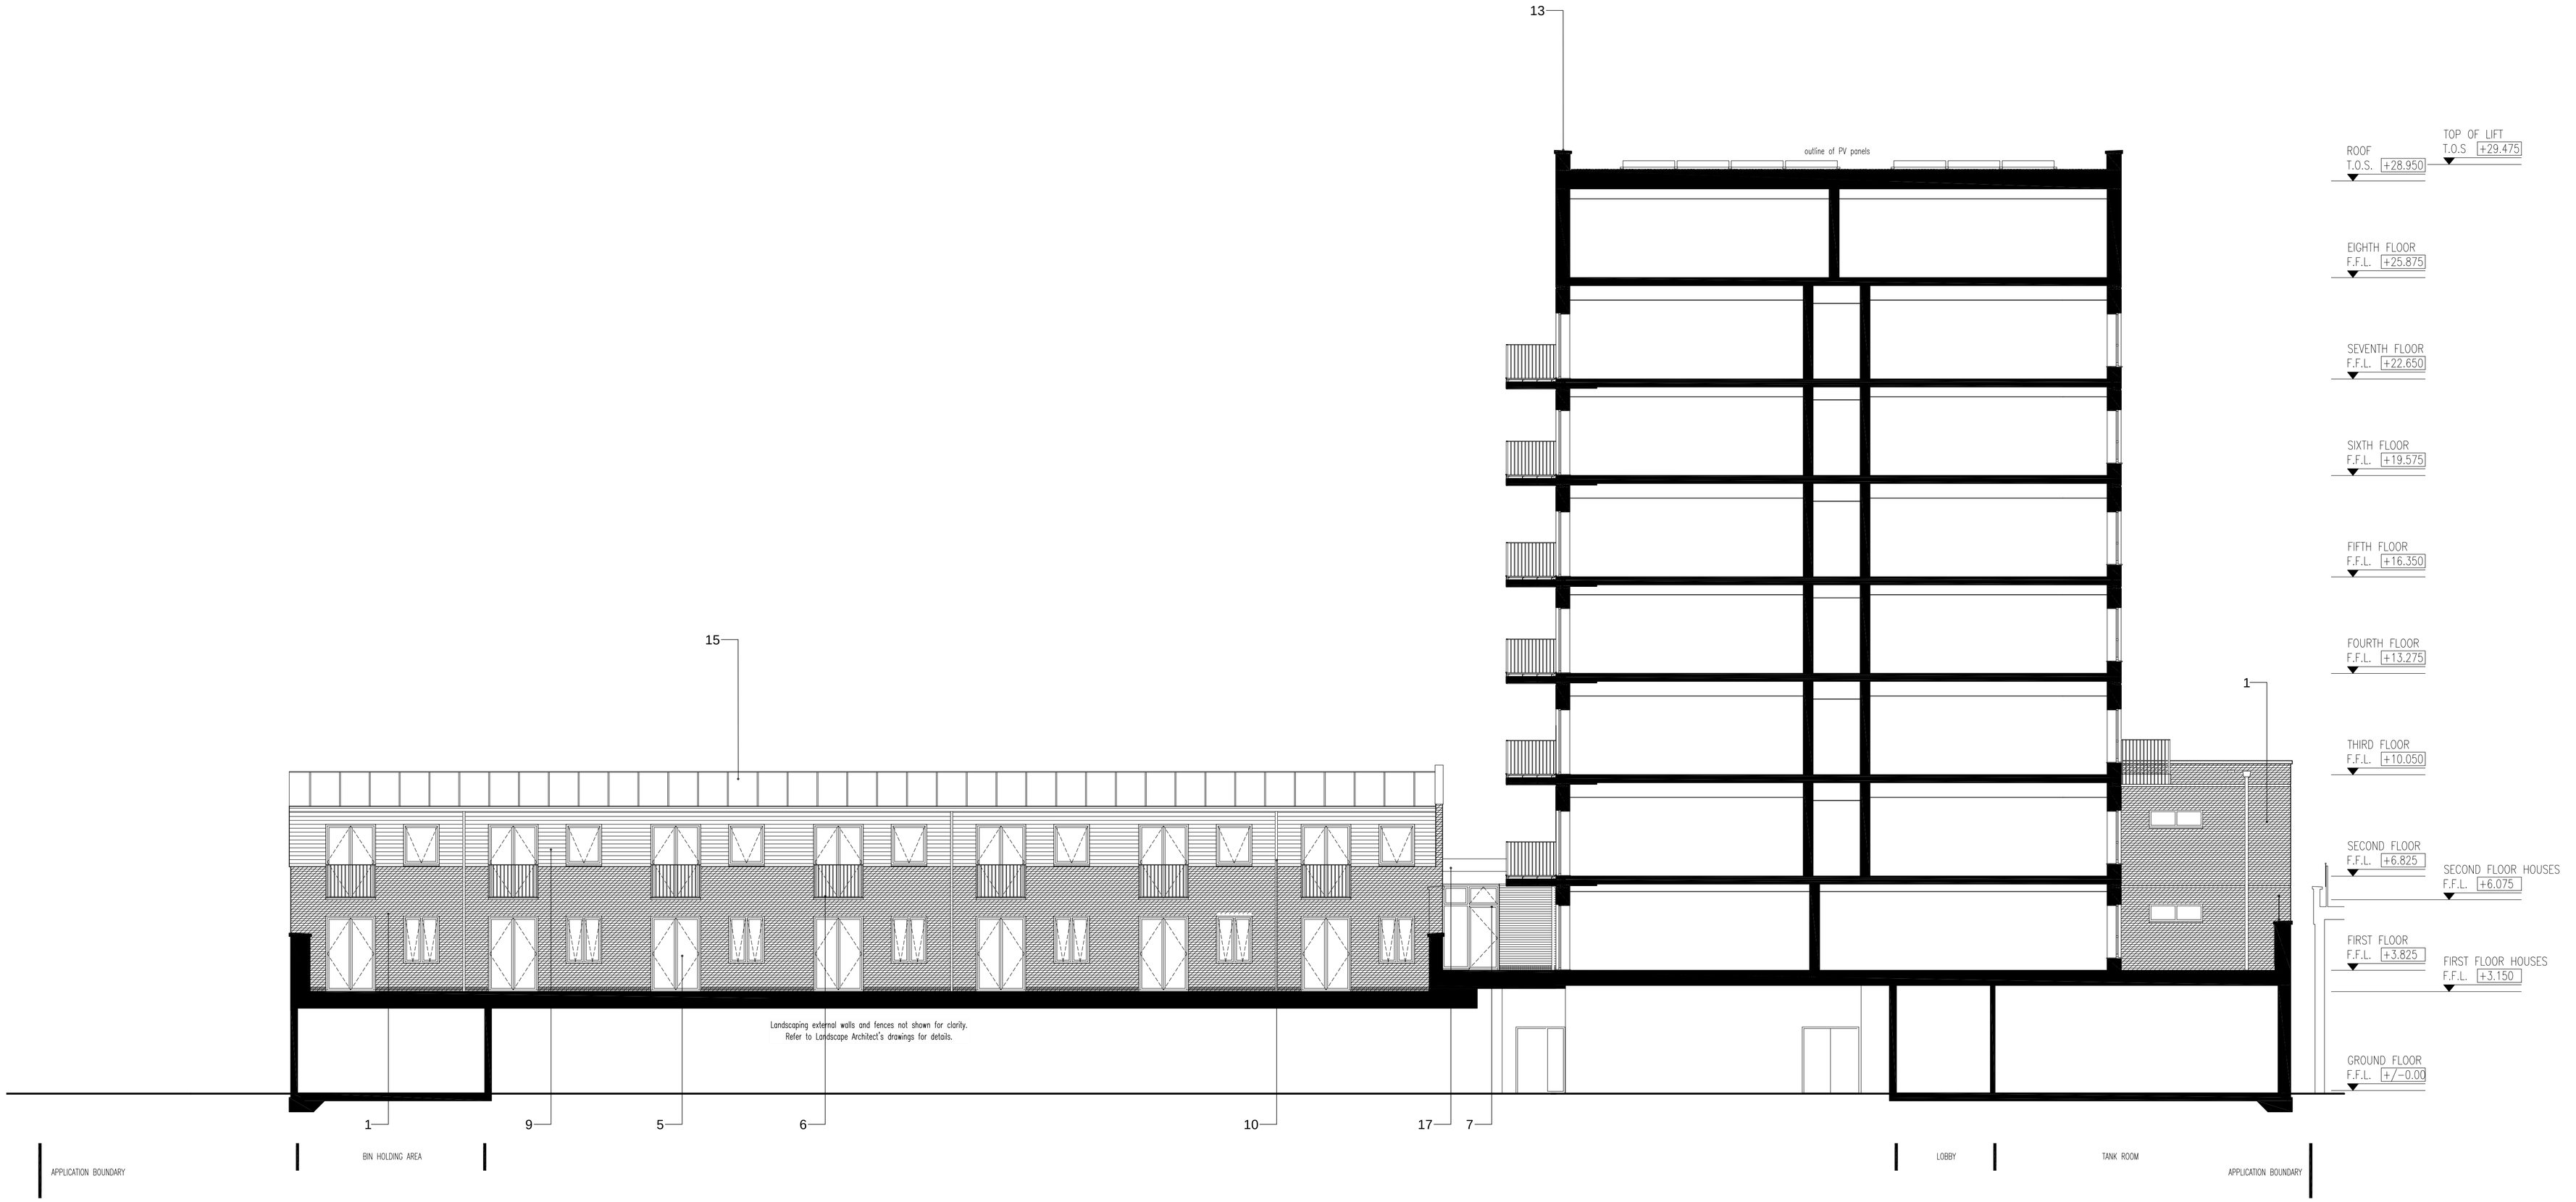


MATERIALS KEY

1. Brick Type A – Floren Alaska Sintered brick with flush joints
2. Brick Type B – Crest Polar White brick with natural mortar and flush joints
3. Brick Type C – Brick recessed locally to create shadow gap
4. 10mm recessed horizontal brick course detail
5. Double glazed window/door unit/louvre, colour: RAL 7006
6. Powder coated mild steel balustrade/railings, colour: RAL 7006
7. Powder coated aluminium framed double glazed curtain wall, colour: RAL 7006
8. Powder coated louvered steel doors, colour: RAL 7006
9. Fibre cement slate roofing, colour: blue black
10. Rainwater downpipes, colour: RAL 7006
11. Rainwater hopper, colour: RAL 7006
12. Powder coated gates and railings to car park, colour: RAL 7006
13. Powder coated aluminium parapet coping, colour: RAL 7006
14. Infill panel, colour: RAL 7006
15. Single ply roof with decor profiles, colour: Dark grey
16. Fairfaced concrete
17. Powder coated pressed aluminium fascia, colour: RAL 7006
18. Stainless steel dry riser inlet cabinet
19. Blockwork

0m 5m 10m 15m 20m

Scale Bar

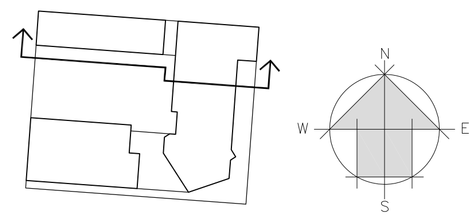

Bellway

REV	DATE	AMEN	APP	REVISION
P4	28.01.20	JC	MPL	Outline of PV panels added to flat roof.
P3	16.10.19	MSC	MPL	Balcony construction amended
P2	02.10.19	MSC	MPL	Materials key updated and minor revisions to elevation

Architectus
Architectural Design and Technology
Capella House, 4 Railway Approach, Worthing, West Sussex BN11 1UR
Tel.01903 821001 Fax.01903 821711 Email.designoffice@architectus.co.uk

CLIENT. BELLWAY HOMES NORTH LONDON

PROJECT. BLUENOTE APARTMENTS
BLYTH ROAD, HAYES

DRAWING. PROPOSED SECTION 1
INTERNAL COURTYARD SOUTH ELEVATION

DRG. NO. 452–18012–P005P4

SCALE. 1:100@A1 DATE. MAY 2019

DRAWN. MSC APPROVED. MPL

This drawing is the copyright of Architectus Limited. The contractor should check all dimensions on site. No dimensions are to be scaled from this drawing. It is the contractors responsibility to ensure that all works are in compliance with the current requirements of statutory regulations (Building Regulations, British Standards etc.)