

0 5m 10m

1:100


The Contractor is to check all dimensions on site and report any discrepancies to the Contract Administrator. This drawing is to be read in conjunction with all other standard documentation. Dimensions are not to be scaled from this drawing.

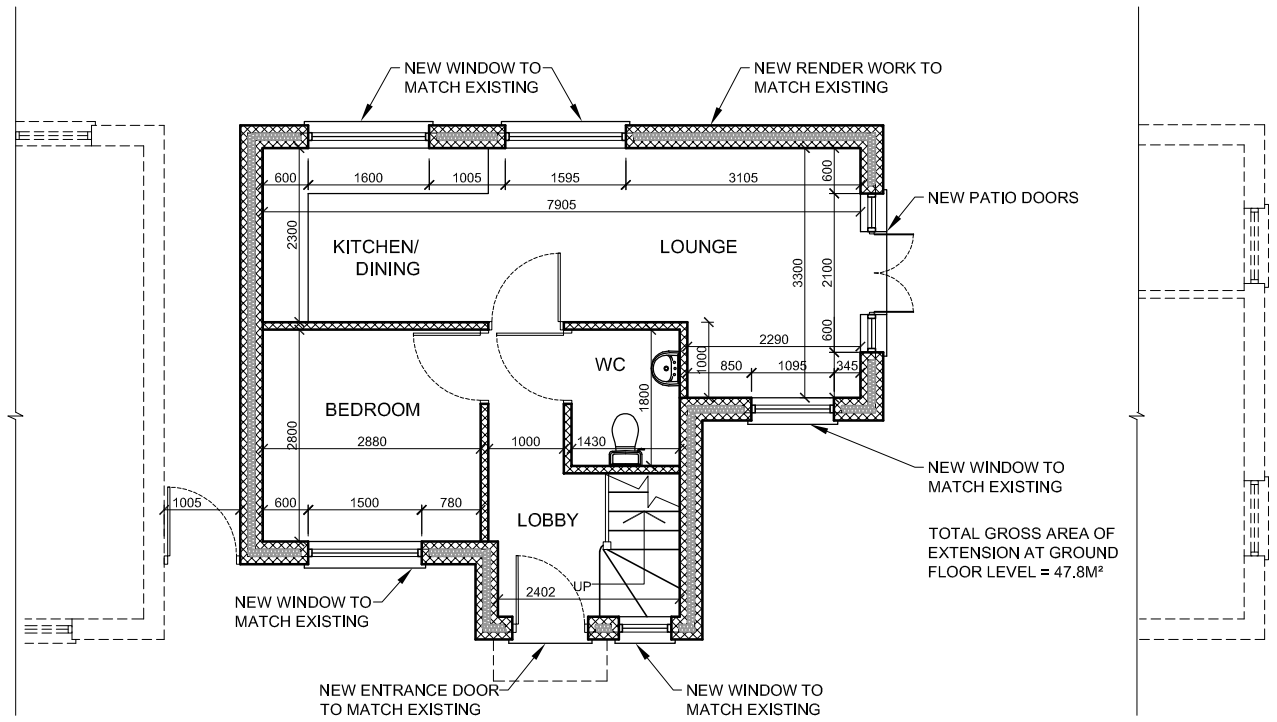


EXISTING GROUND FLOOR PLAN

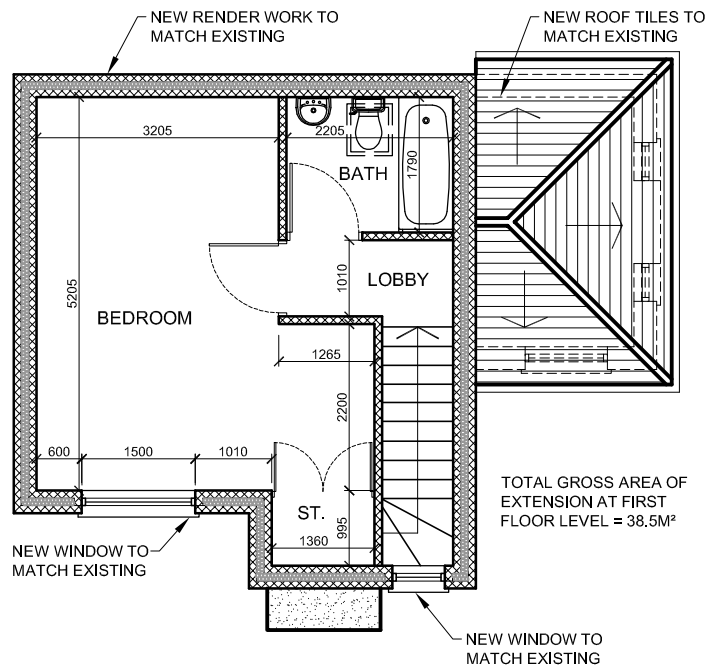

EXISTING FIRST FLOOR PLAN

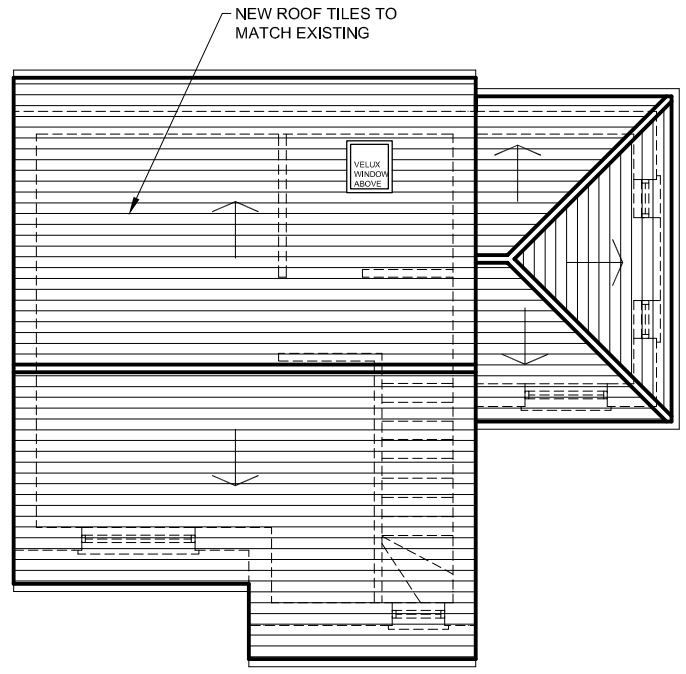

EXISTING ROOF PLAN

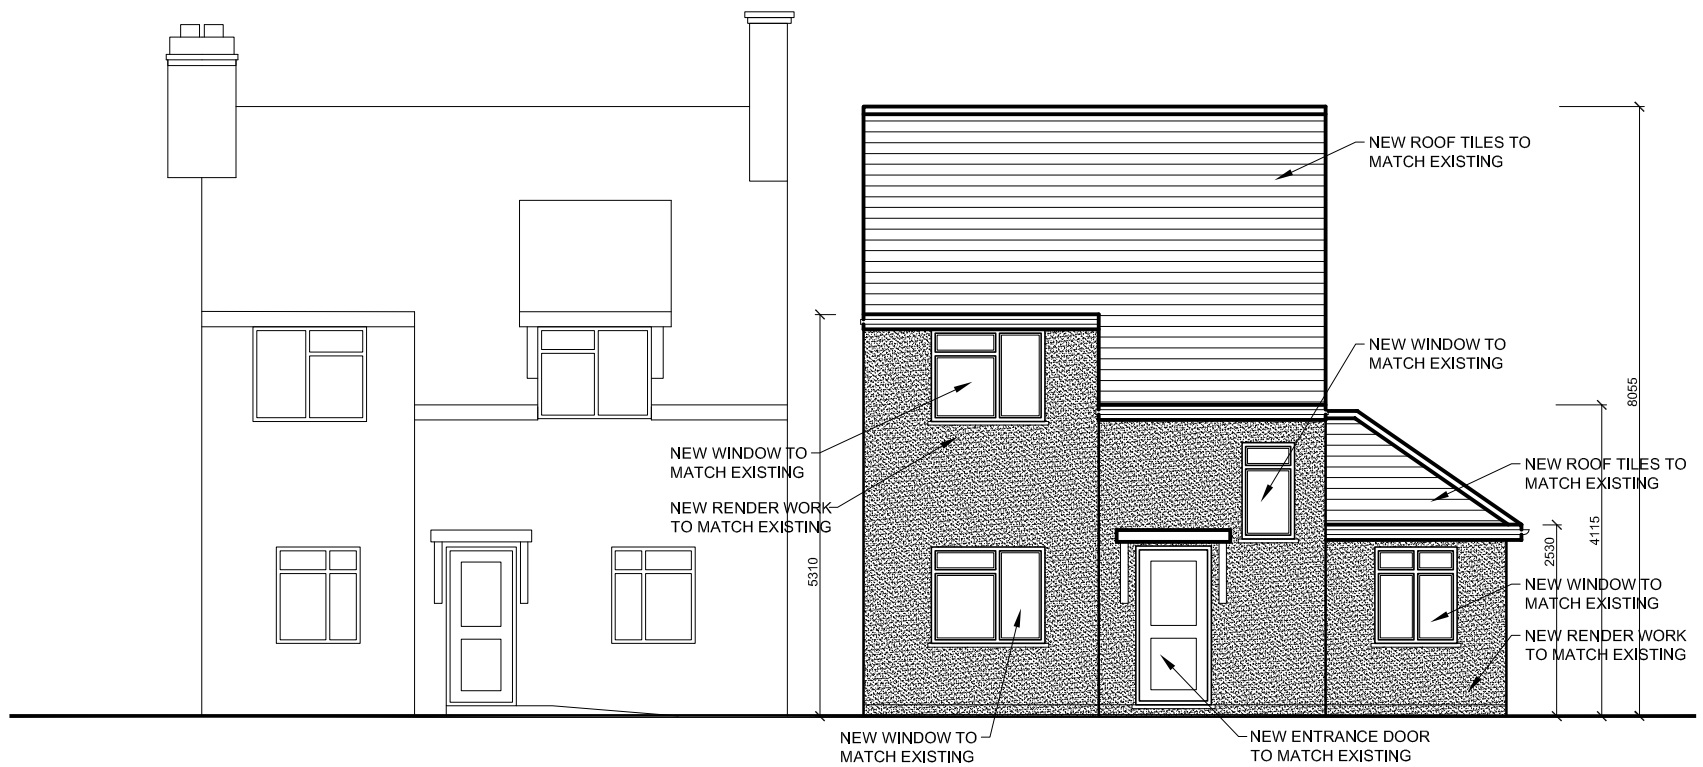

EXISTING FRONT ELEVATION

PROPOSED FRONT ELEVATION

rev.	description	date	chkd.

93 Cotmandene Crescent,
Orpington, Kent BR5 2RA

020 3004 9238
07931 931 035

s.nagpal@dapconsultants.co.uk
www.dapconsultants.co.uk

project :
2A East Way
Hayes

drawing title :
Proposed Floor Plans and Elevations

drawn: SN	chkd : SS	date: 08.08.2022
status: Planning		scale: 1:100@A3
proj no : 1980	drg no: 03	rev no: