

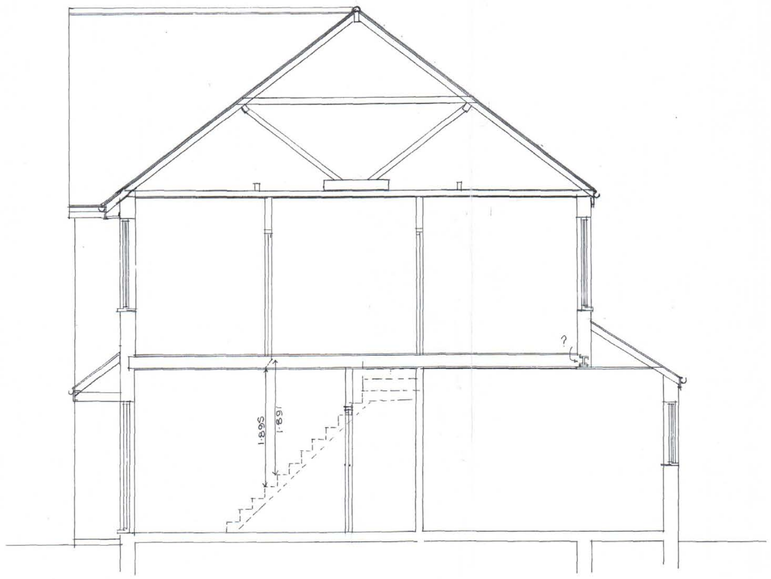



SECTION 'A-A'

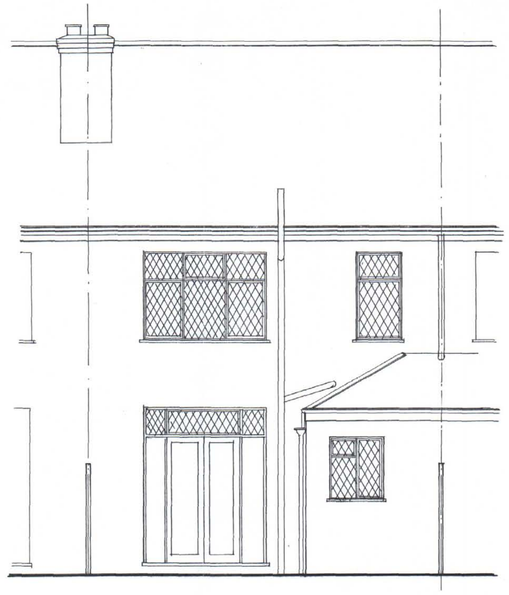


REAR (EAST) ELEVATION

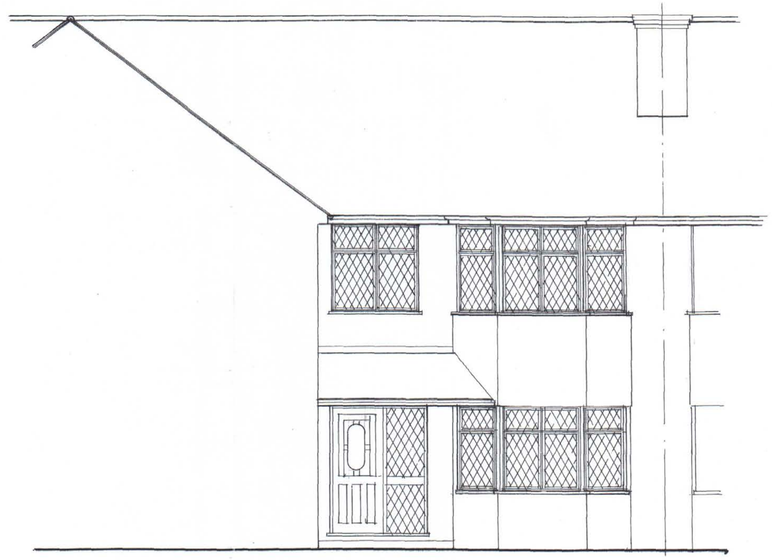


FRONT (WEST) ELEVATION

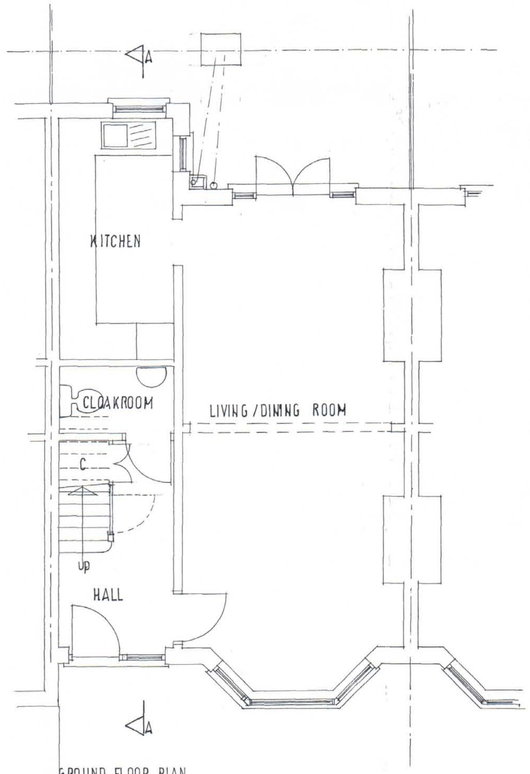

GROUND FLOOR PLAN

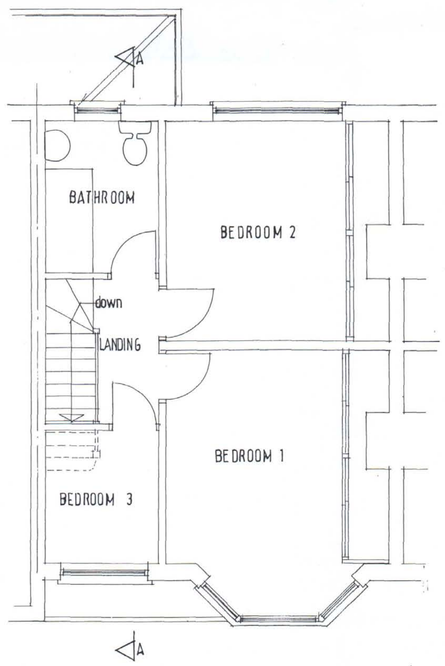

FIRST FLOOR PLAN

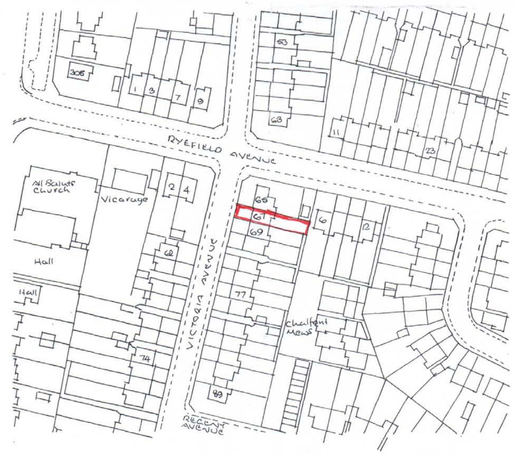

LOCATION PLAN 1:1250

LONDON BOROUGH OF HILLINGDON
RECEIVED
21 FEB 2013
PLANNING & TRANSPORTATION
Group

PROPOSED LOFT CONVERSION AT 67, VICTORIA AVENUE, HILLINGDON, MIDDLESEX, FOR MR AND MRS. D. COLE.	
EXISTING PLANS AND ELEVATIONS	
DATE: NOVEMBER 2012 SCALE: 1:50 1:1250 DRAWING NO: 12/115/01	PATRICK MACKRORY, Architectural, planning and surveying services, 17, Bissley Drive, MAIDENHEAD, Berks., SL6 3UX. Telephone/Fax: 01628 824581 Cellular: 07899 768750 E-MAIL: patrickmackrory@hotmail.co.uk.