

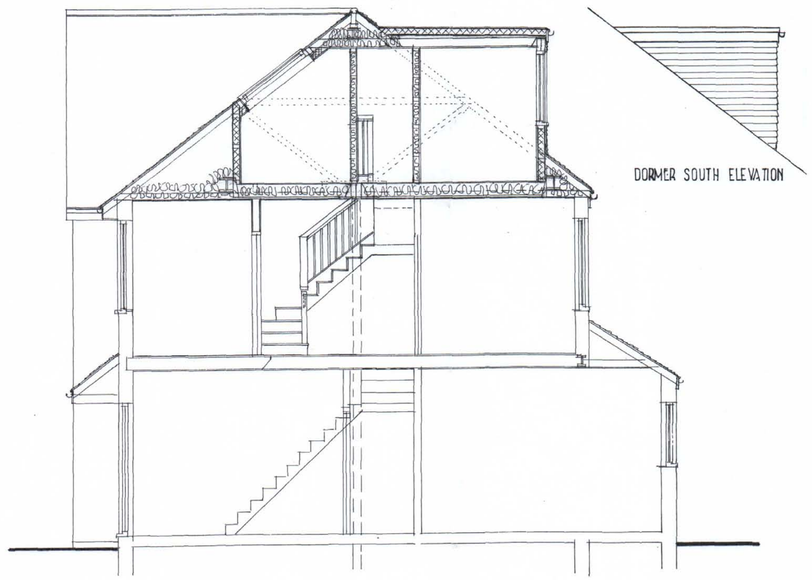


DORMER SOUTH ELEVATION

SECTION 'B-B'

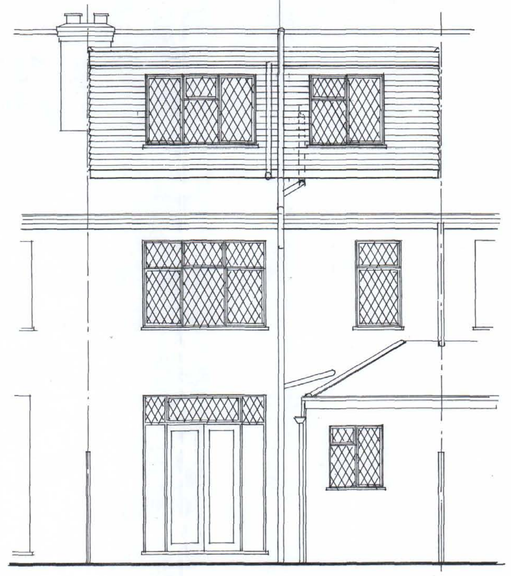


REAR (EAST) ELEVATION

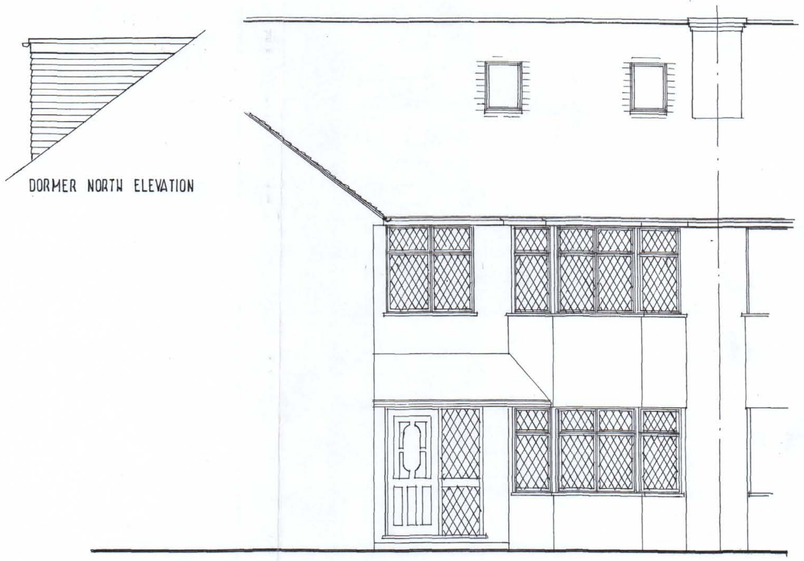


DORMER NORTH ELEVATION


FRONT (WEST) ELEVATION

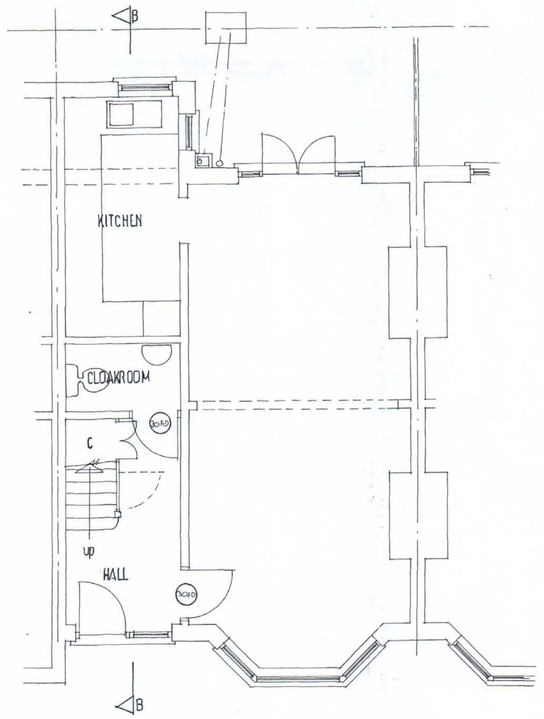

GROUND FLOOR PLAN

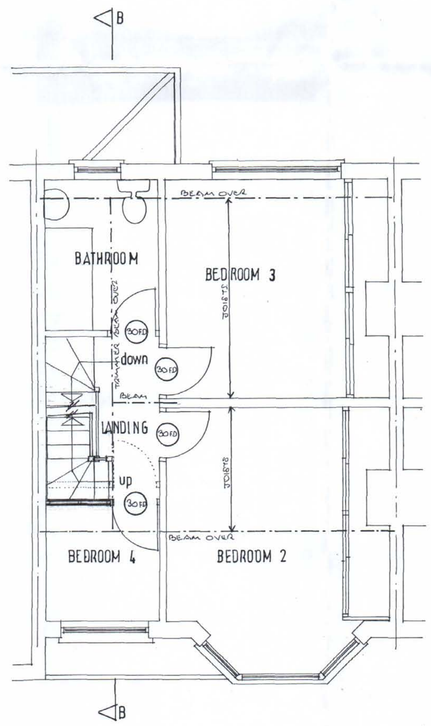

FIRST FLOOR PLAN

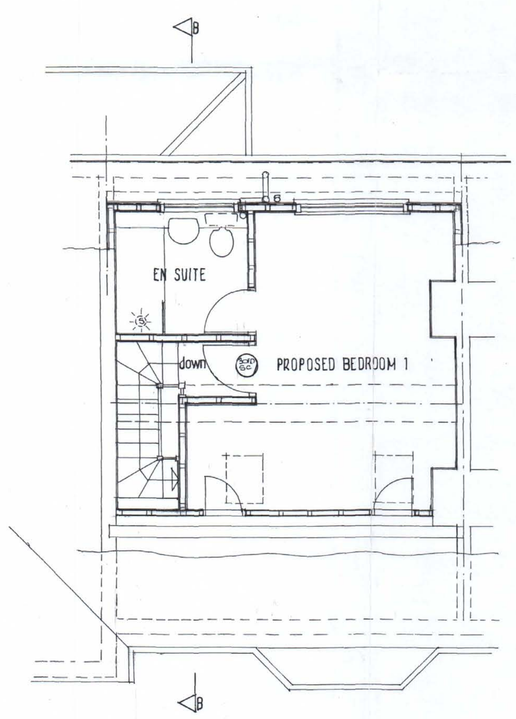

SECOND FLOOR PLAN

LONDON BOROUGH OF HILLINGDON
RECEIVED
21 FEB 2013
PLANNING & TRANSPORTATION
GROUP

PROPOSED LOFT CONVERSION AT 67, VICTORIA AVENUE, HILLINGDON, MIDDLESEX, FOR MR AND MRS D.COLE.	
DRAWING SHOWING PROPOSAL	
DATE: NOVEMBER 2012 SCALE : 1:50 DRAWING NO:12/115/02	PATRICK MACKRORY, Architectural, planning and surveying services, 17, Bissley Drive, MAIDENHEAD, Berks., SL6 3UX. Telephone / Fux 01628 624581 Cellular 07899 768750 E-MAIL: patrickmackrory@hotmail.co.uk