

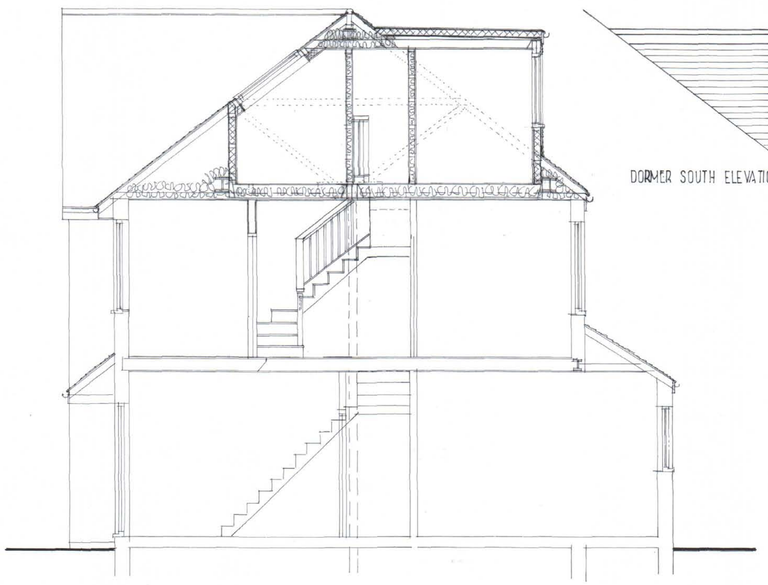


SECTION 'B-B'

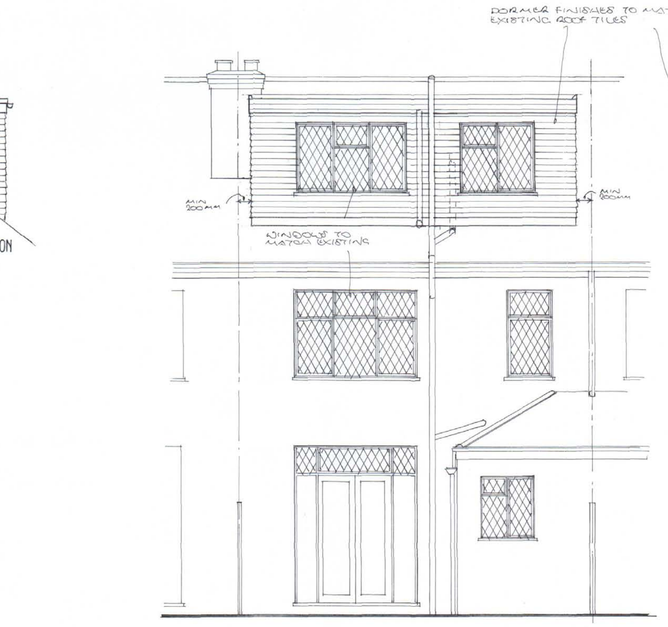


REAR (EAST) ELEVATION

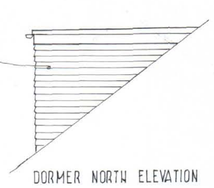


DORMER SOUTH ELEVATION

DORMER NORTH ELEVATION


FRONT (WEST) ELEVATION

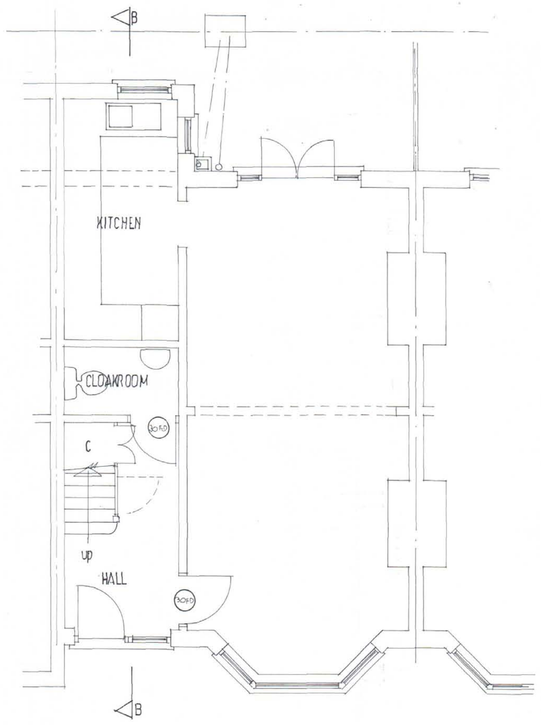

GROUND FLOOR PLAN

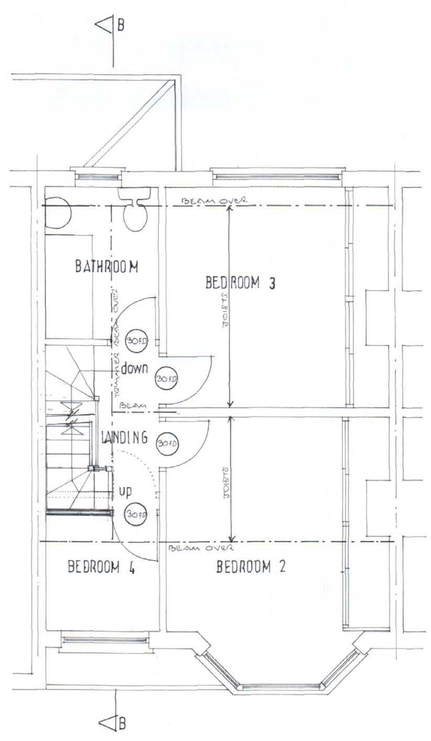

FIRST FLOOR PLAN

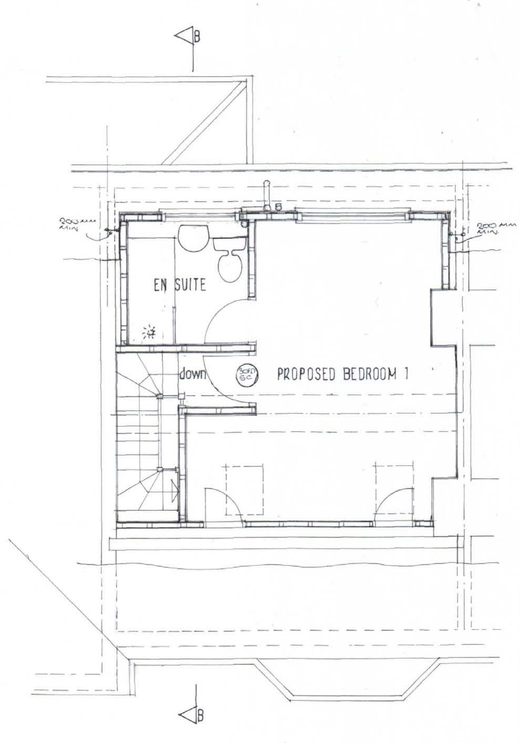

SECOND FLOOR PLAN

AMENDED PLAN

LON BORO OF HILLINGDON RECEIVED 11 JAN 2013 PLANNING & TRANSPORTATION GROUP

REV A MARCH 2013 DORMER CHEEKS 300mm FROM C/L PARTY WALL. NOTE 4 ROOF WINDOWS POSITION AND FINISHES TO ROOFS

PROPOSED LOFT CONVERSION AT 67, VICTORIA AVENUE, HILLINGDON, MIDDLESEX, FOR MR AND MRS. D. COLE.	
DRAWING SHOWING PROPOSAL	
DATE: NOVEMBER 2012 SCALE: 1:50 DRAWING NO: 12/115/02 A	PATRICK MACKRORY, Architectural planning and surveying services, 17, Bissley Drive, MAIDENHEAD, Berks., SL6 3UX. Telephone / Fax 01628 624581 Cellular 07899 768750 E-MAIL: patrickmackrory@hotmail.co.uk