

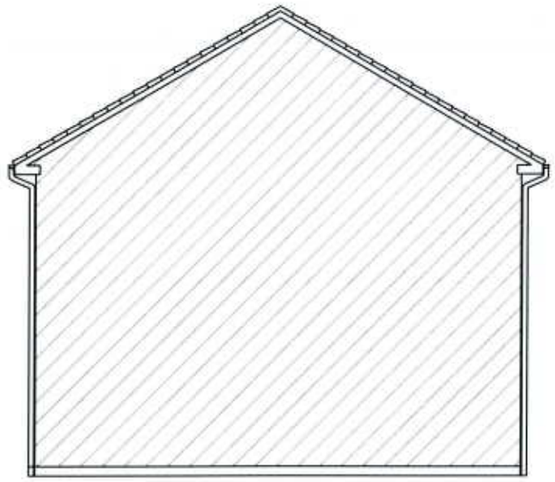



Side Elevation

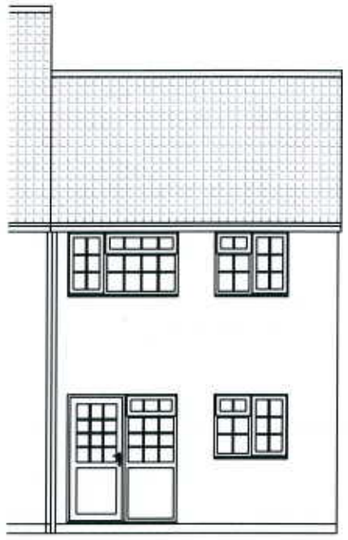


Rear Elevation

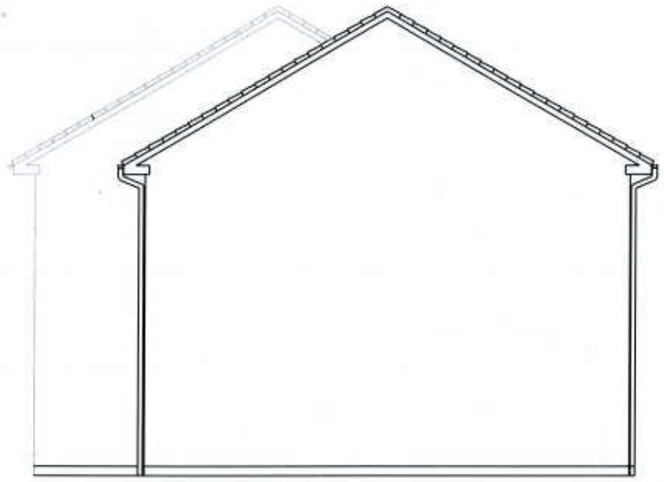

Side Elevation

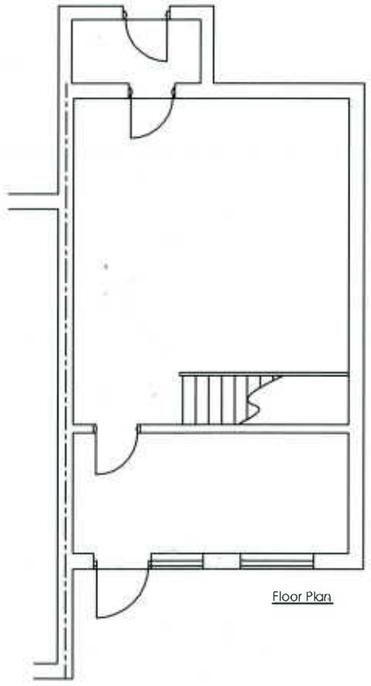

Floor Plan

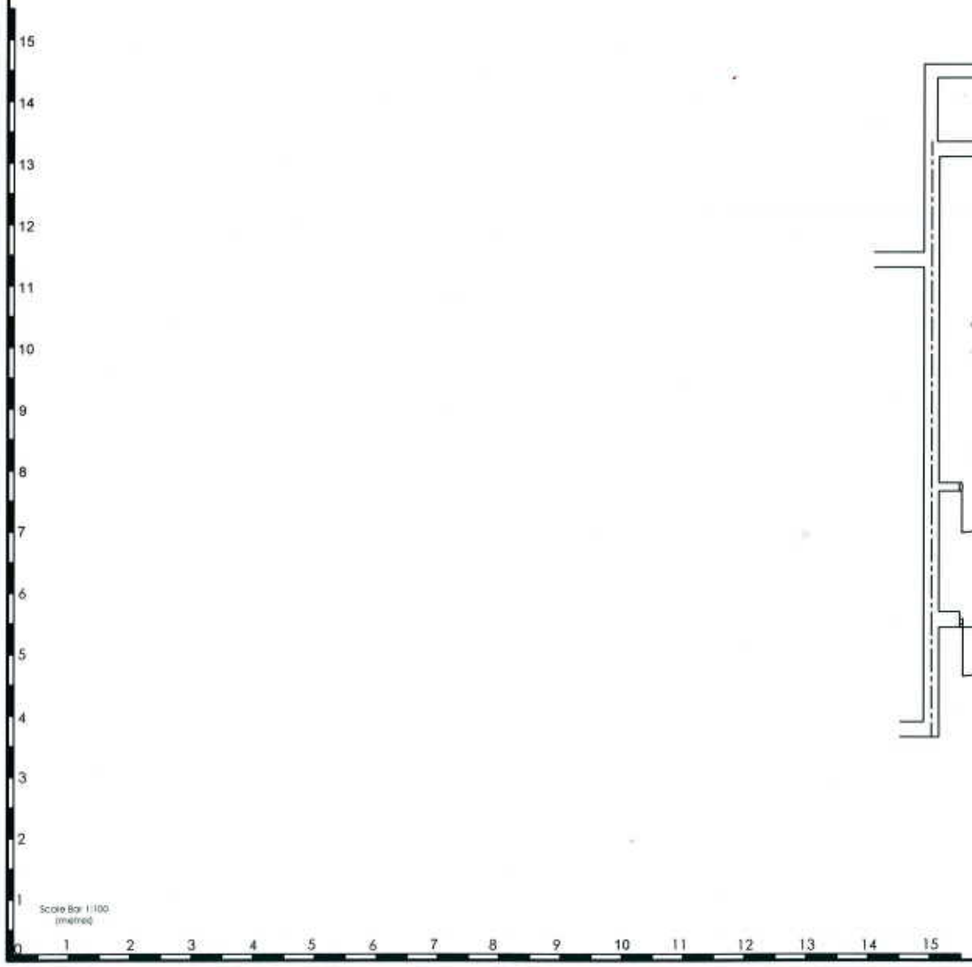

(Produced on A3 Paper)

NOTES:

EXISTING PHYSICAL BARRIER TO REMAIN.

ANY DRAWINGS OR PLANS DEPICTED MAKE NO ALLOWANCE FOR THE PROVISION OF ANY TIE BARS WITHIN THE ROOF OF THE PROPOSED CONSERVATORY. THIS CAN ONLY BE DETERMINED ONCE THE ROOF IS PUT INTO MANUFACTURE.

THIS DRAWING IS THE COPYRIGHT OF ANGLIAN HOME IMPROVEMENTS AND MUST NOT BE REISSUED, LOANED OR COPIED WITHOUT THEIR CONSENT.

ALL DIMENSIONS ARE IN MILLIMETRES (mm) UNLESS NOTED

DO NOT USE FOR BASE LAYING PURPOSES

REVISIONS:		

Anglian Home Improvements
NATIONAL ADMINISTRATION
TELEPHONE: 0845 437 3600
FACSIMILE: 01603 480101

Drawing title: **EXISTING PLAN AND ELEVATIONS**

CONTRACT No. : 099/76368 | Revision : | Page No:

Proposed: PVCU WHITE KNIGHT CONSERVATORY

at: 54 RAMULIS DRIVE
HAYES
MIDDLESEX
UB4 9QA

For :..... MISS VARGA

Drawers initials: BN | Scale : 1:100 | Date: 22/02/2013