
PLANNING APPLICATION

SITE LOCATION PLAN
AREA 2 HA
SCALE 1:1250

CENTRE COORDINATES: 512022, 182134



SITE PLAN
SCALE - 1: 200.

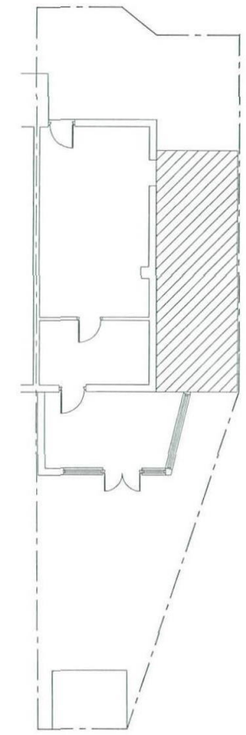

PROPOSED DEVELOPMENT

LOCATION PLAN
SCALE - 1: 1250.

LON BORO OF HILLINGDON
RECEIVED
- 3 APR 2013
PLANNING & TRANSPORTATION
GROUP

TL TECON Ltd.
Consulting Civil & Structural Engineers
116A High Street
Edgware, Middlesex, HA8 7EL.
TEL: 020 8951 5100 FAX: 020 8905 6838

NOTES:

No.	DESCRIPTION	DATE

Client: Mr. ADRIAN MUNTEAN

Job Title: 41 RAMULIS DRIVE, HAYES, MIDDLESEX UB4 9PZ

Scale: 1:200 / 1:1250 | Size: A3

Drawn by: RSL

Date: MAR 2013

Drawing Title: SITE / LOCATION PLAN

Drawing No.: 6950 | P | 01