

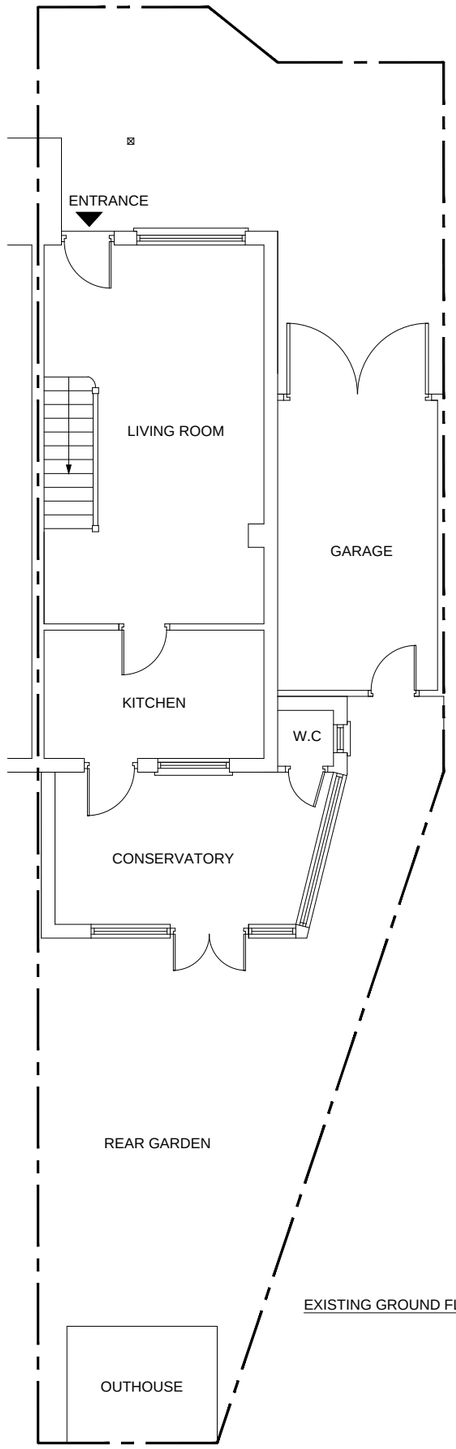


EXISTING GROUND FLOOR PLAN

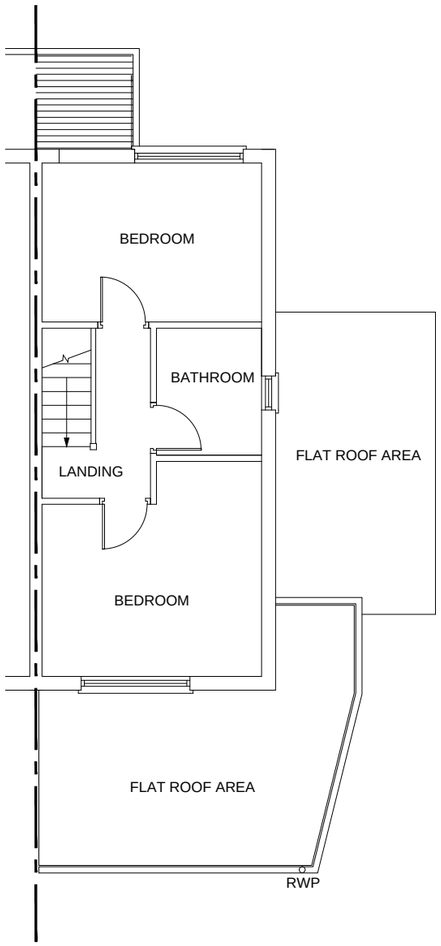

EXISTING FIRST FLOOR PLAN

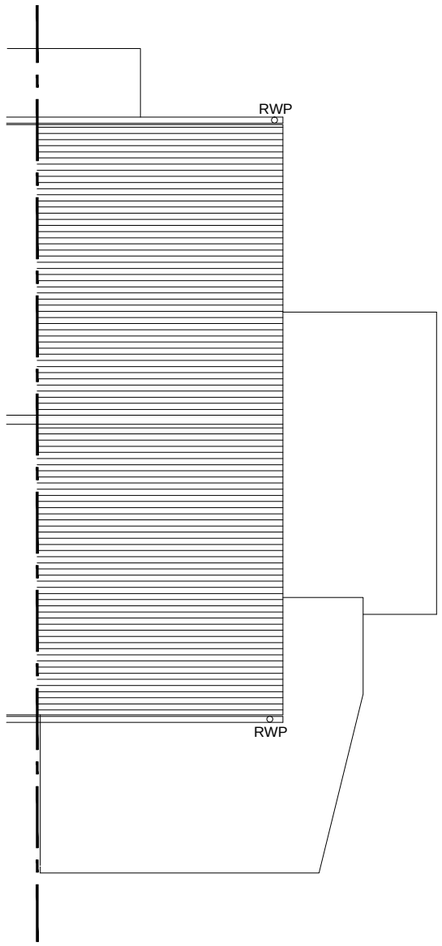

EXISTING ROOF PLAN

0 1 2 3 4 5 6 7 8 9 10

SCALE - 1 : 100.

No.	DESCRIPTION	DATE
A	LA COMMENTS	09.04.2

TECON Ltd.
Consulting Civil & Structural Engineers
116A High Street
Edgware, Middlesex, HA8 7EL.
TEL: 020 8951 5100 FAX: 020 8905 6838

NOTES:

Client: Mr. ADRIAN MUNTEAN

Job Title: 41 RAMULIS DRIVE, HAYES, MIDDLESEX UB4 9PZ

Scale: 1 : 100

Size: A3

Drawn by: RSL

Date: MAR 2013

Drawing Title: EXISTING LAYOUT PLANS

Drawing No.: 6950 P 02 A