

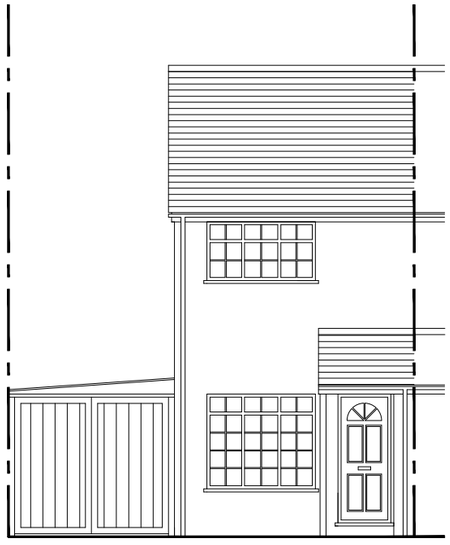



EXISTING FRONT ELEVATION

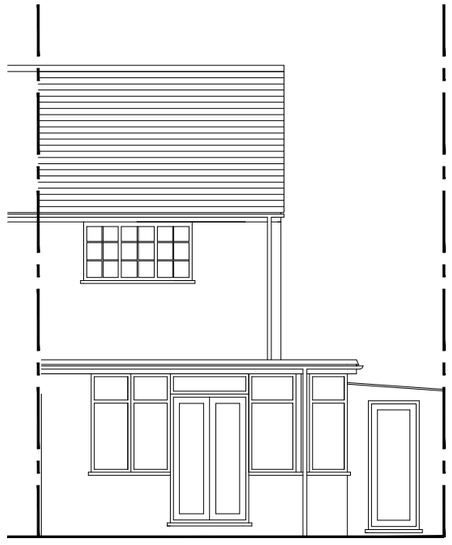

EXISTING REAR ELEVATION

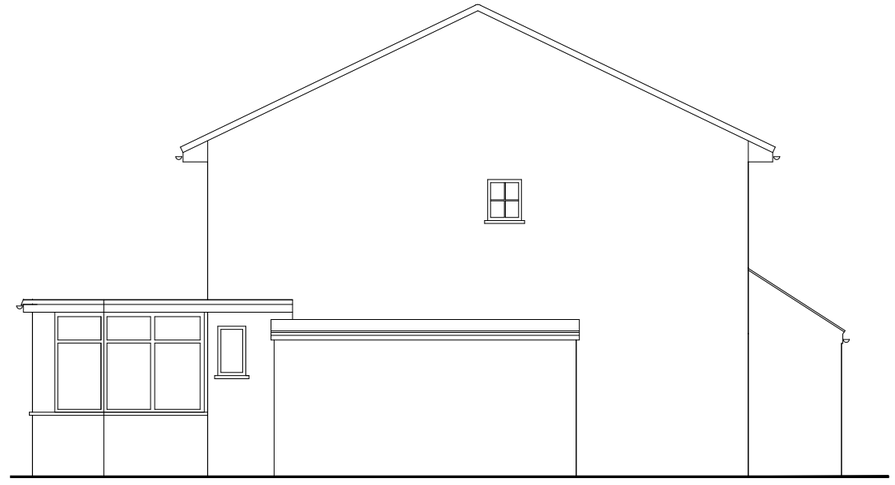


EXISTING SIDE ELEVATION

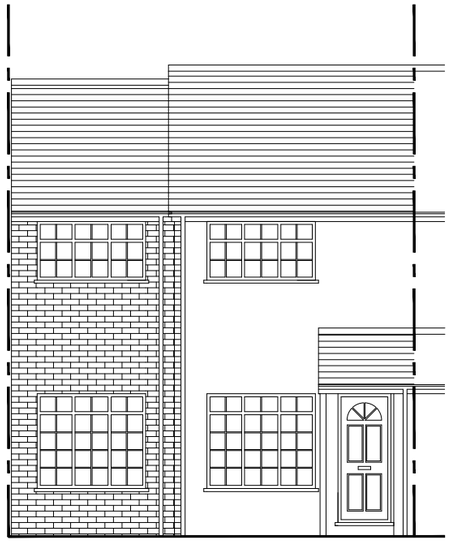

PROPOSED FRONT ELEVATION



PROPOSED REAR ELEVATION

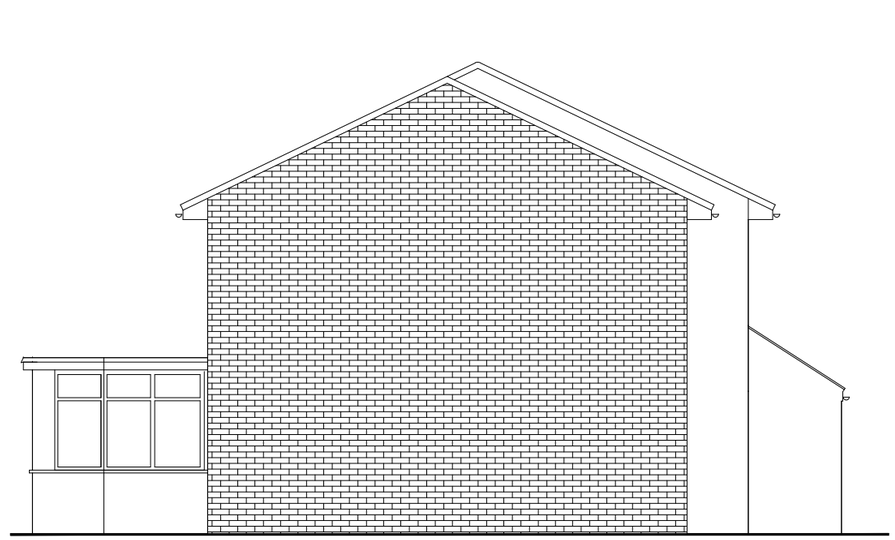

PROPOSED SIDE ELEVATION



SCALE - 1 : 100.

1. ALL FINISHES TO MATCH EXISTING.
2. WALLS TO BE BUILT UP TO MATCH EXISTING
3. ALL NEW WINDOWS AND DOORS TO MATCH EXISTING
4. ROOF TILES TO MATCH EXISTING

No.	DESCRIPTION	DATE
A	LA COMMENTS	09.04.2

TL TECON Ltd.
Consulting Civil & Structural Engineers
116A High Street
Edgware, Middlesex, HA8 7EL.
TEL: 020 8951 5100 FAX: 020 8905 6838

NOTES:

Client: Mr. ADRIAN MUNTEAN

Job Title: 41 RAMULIS DRIVE, HAYES, MIDDLESEX, UB4 9PZ

Scale: 1 : 100

Size: A3

Drawn by: RSL

Date: MAR 2013

Drawing Title: EXISTING & PROPOSED ELEVATIONS

Drawing No.: 6950 | P | 04 | A