

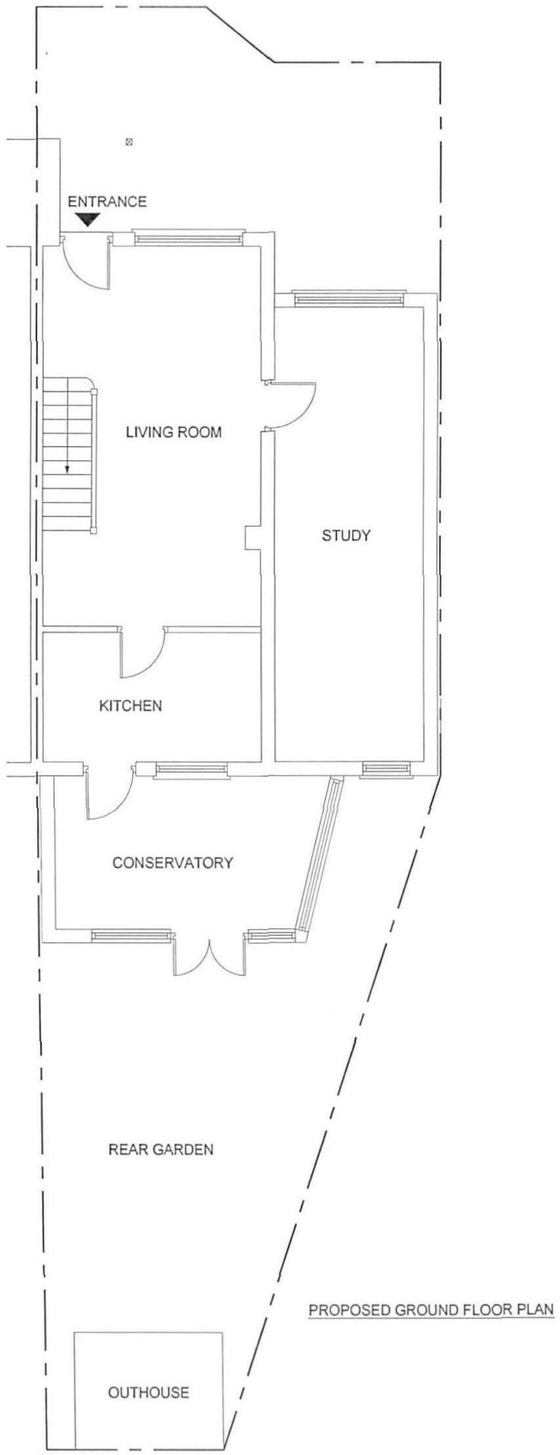


PROPOSED GROUND FLOOR PLAN

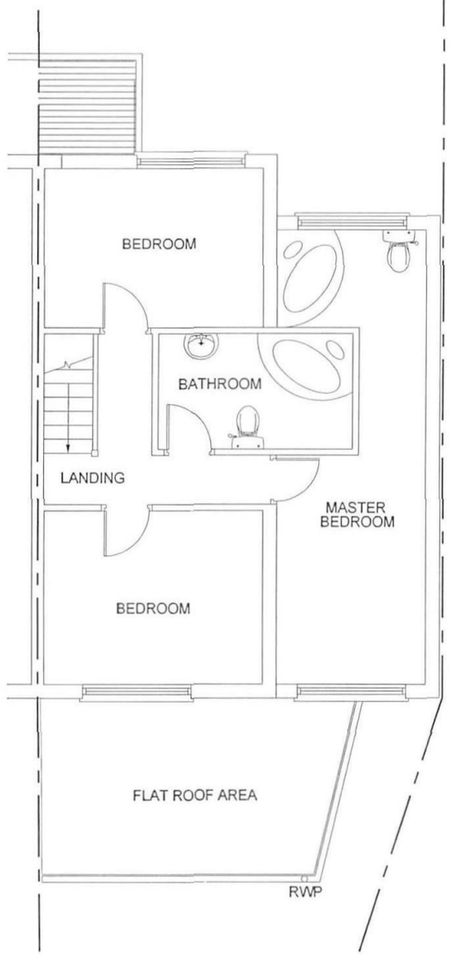

PROPOSED FIRST FLOOR PLAN

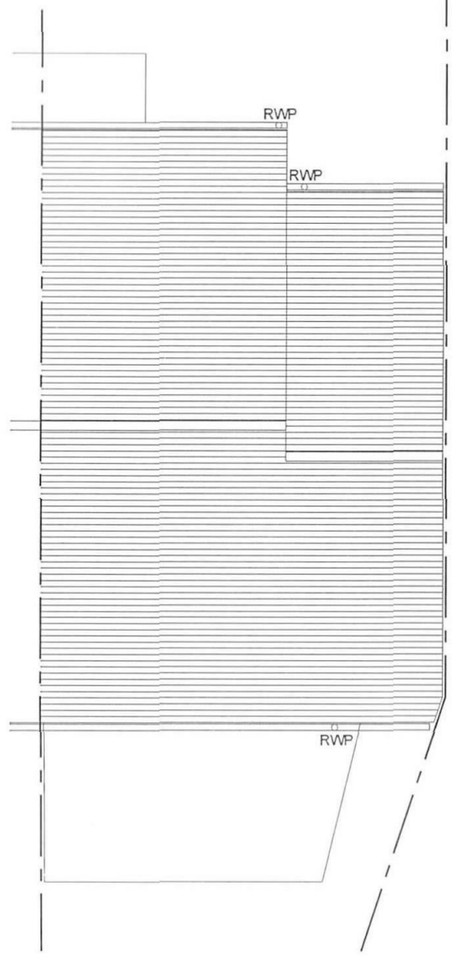

PROPOSED ROOF PLAN



SCALE - 1 : 100.

No.	DESCRIPTION	DATE

TL TECON Ltd.
Consulting Civil & Structural Engineers
116A High Street
Edgware, Middlesex, HA8 7EL.
TEL: 020 8951 5100 FAX: 020 8905 6838

NOTES:

Client: Mr. ADRIAN MUNTEAN

Job Title: 41 RAMULIS DRIVE, HAYES, MIDDLESEX, UB4 9PZ

Scale: 1 : 100

Size: A3

Drawn by: RSL

Date: MAR 2013

Drawing Title: PROPOSED LAYOUT PLANS

Drawing No.: 6950 | P | 03