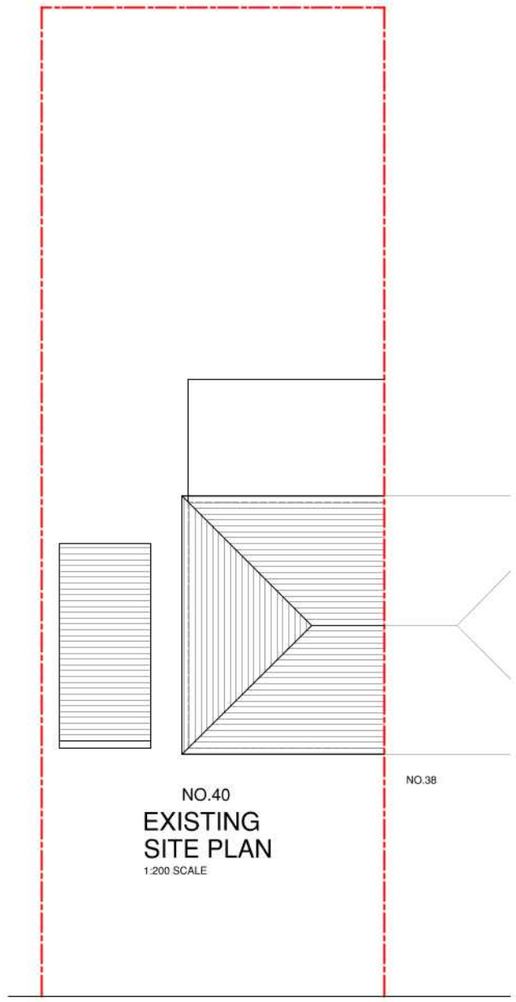

NO.40
EXISTING
SITE PLAN
1:200 SCALE

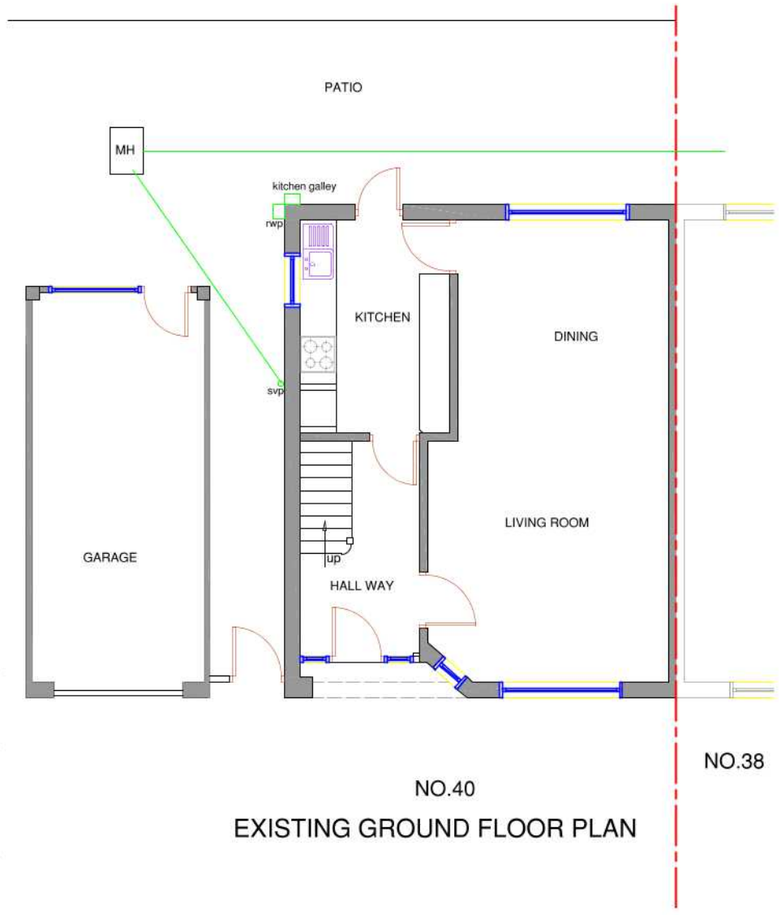

NO.40
EXISTING GROUND FLOOR PLAN

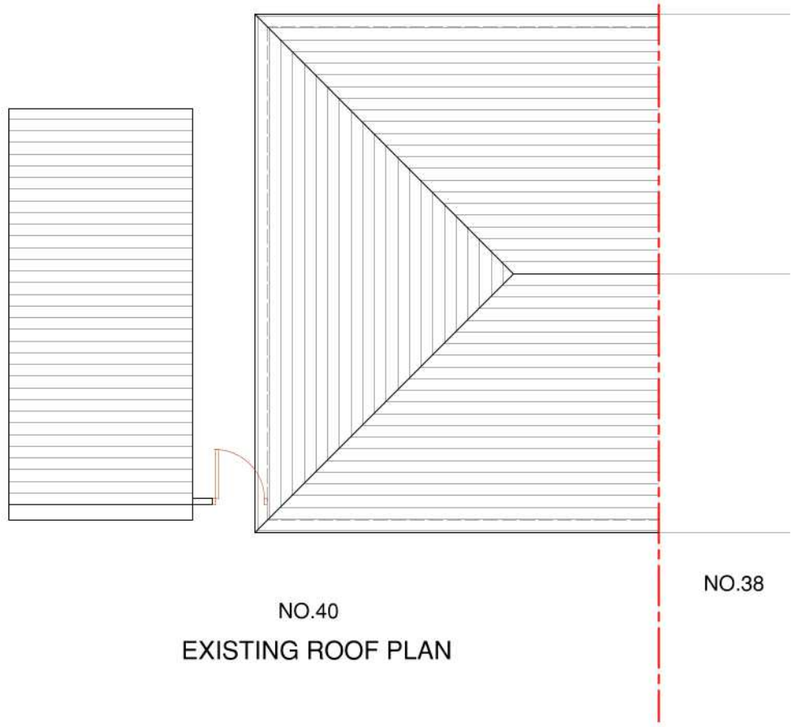

NO.40
EXISTING ROOF PLAN

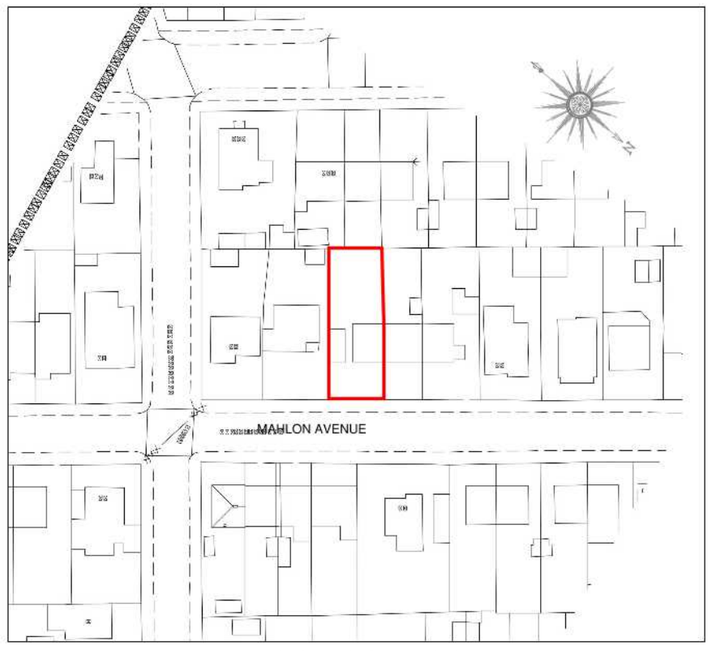

LOCATION PLAN
1 : 1250 SCALE

0m 1m 2m 3m 4m 5m
SCALE @ 1:100

NOTES :

Date	Revisions

Client: MR. SYED SHAN HAIDER

Job Title
40 MAHLON AVENUE
RUISLIP
HA4 6TF

Drawing Title
SITE AND LOCATION AND EXISTING FLOOR PLANS

Scale: 1 : 100 / 200 / 1250 (A3)
Date: JULY 2019
Checked by: | Drawn by: RS

Drg No. TP/402/L01
Rev.