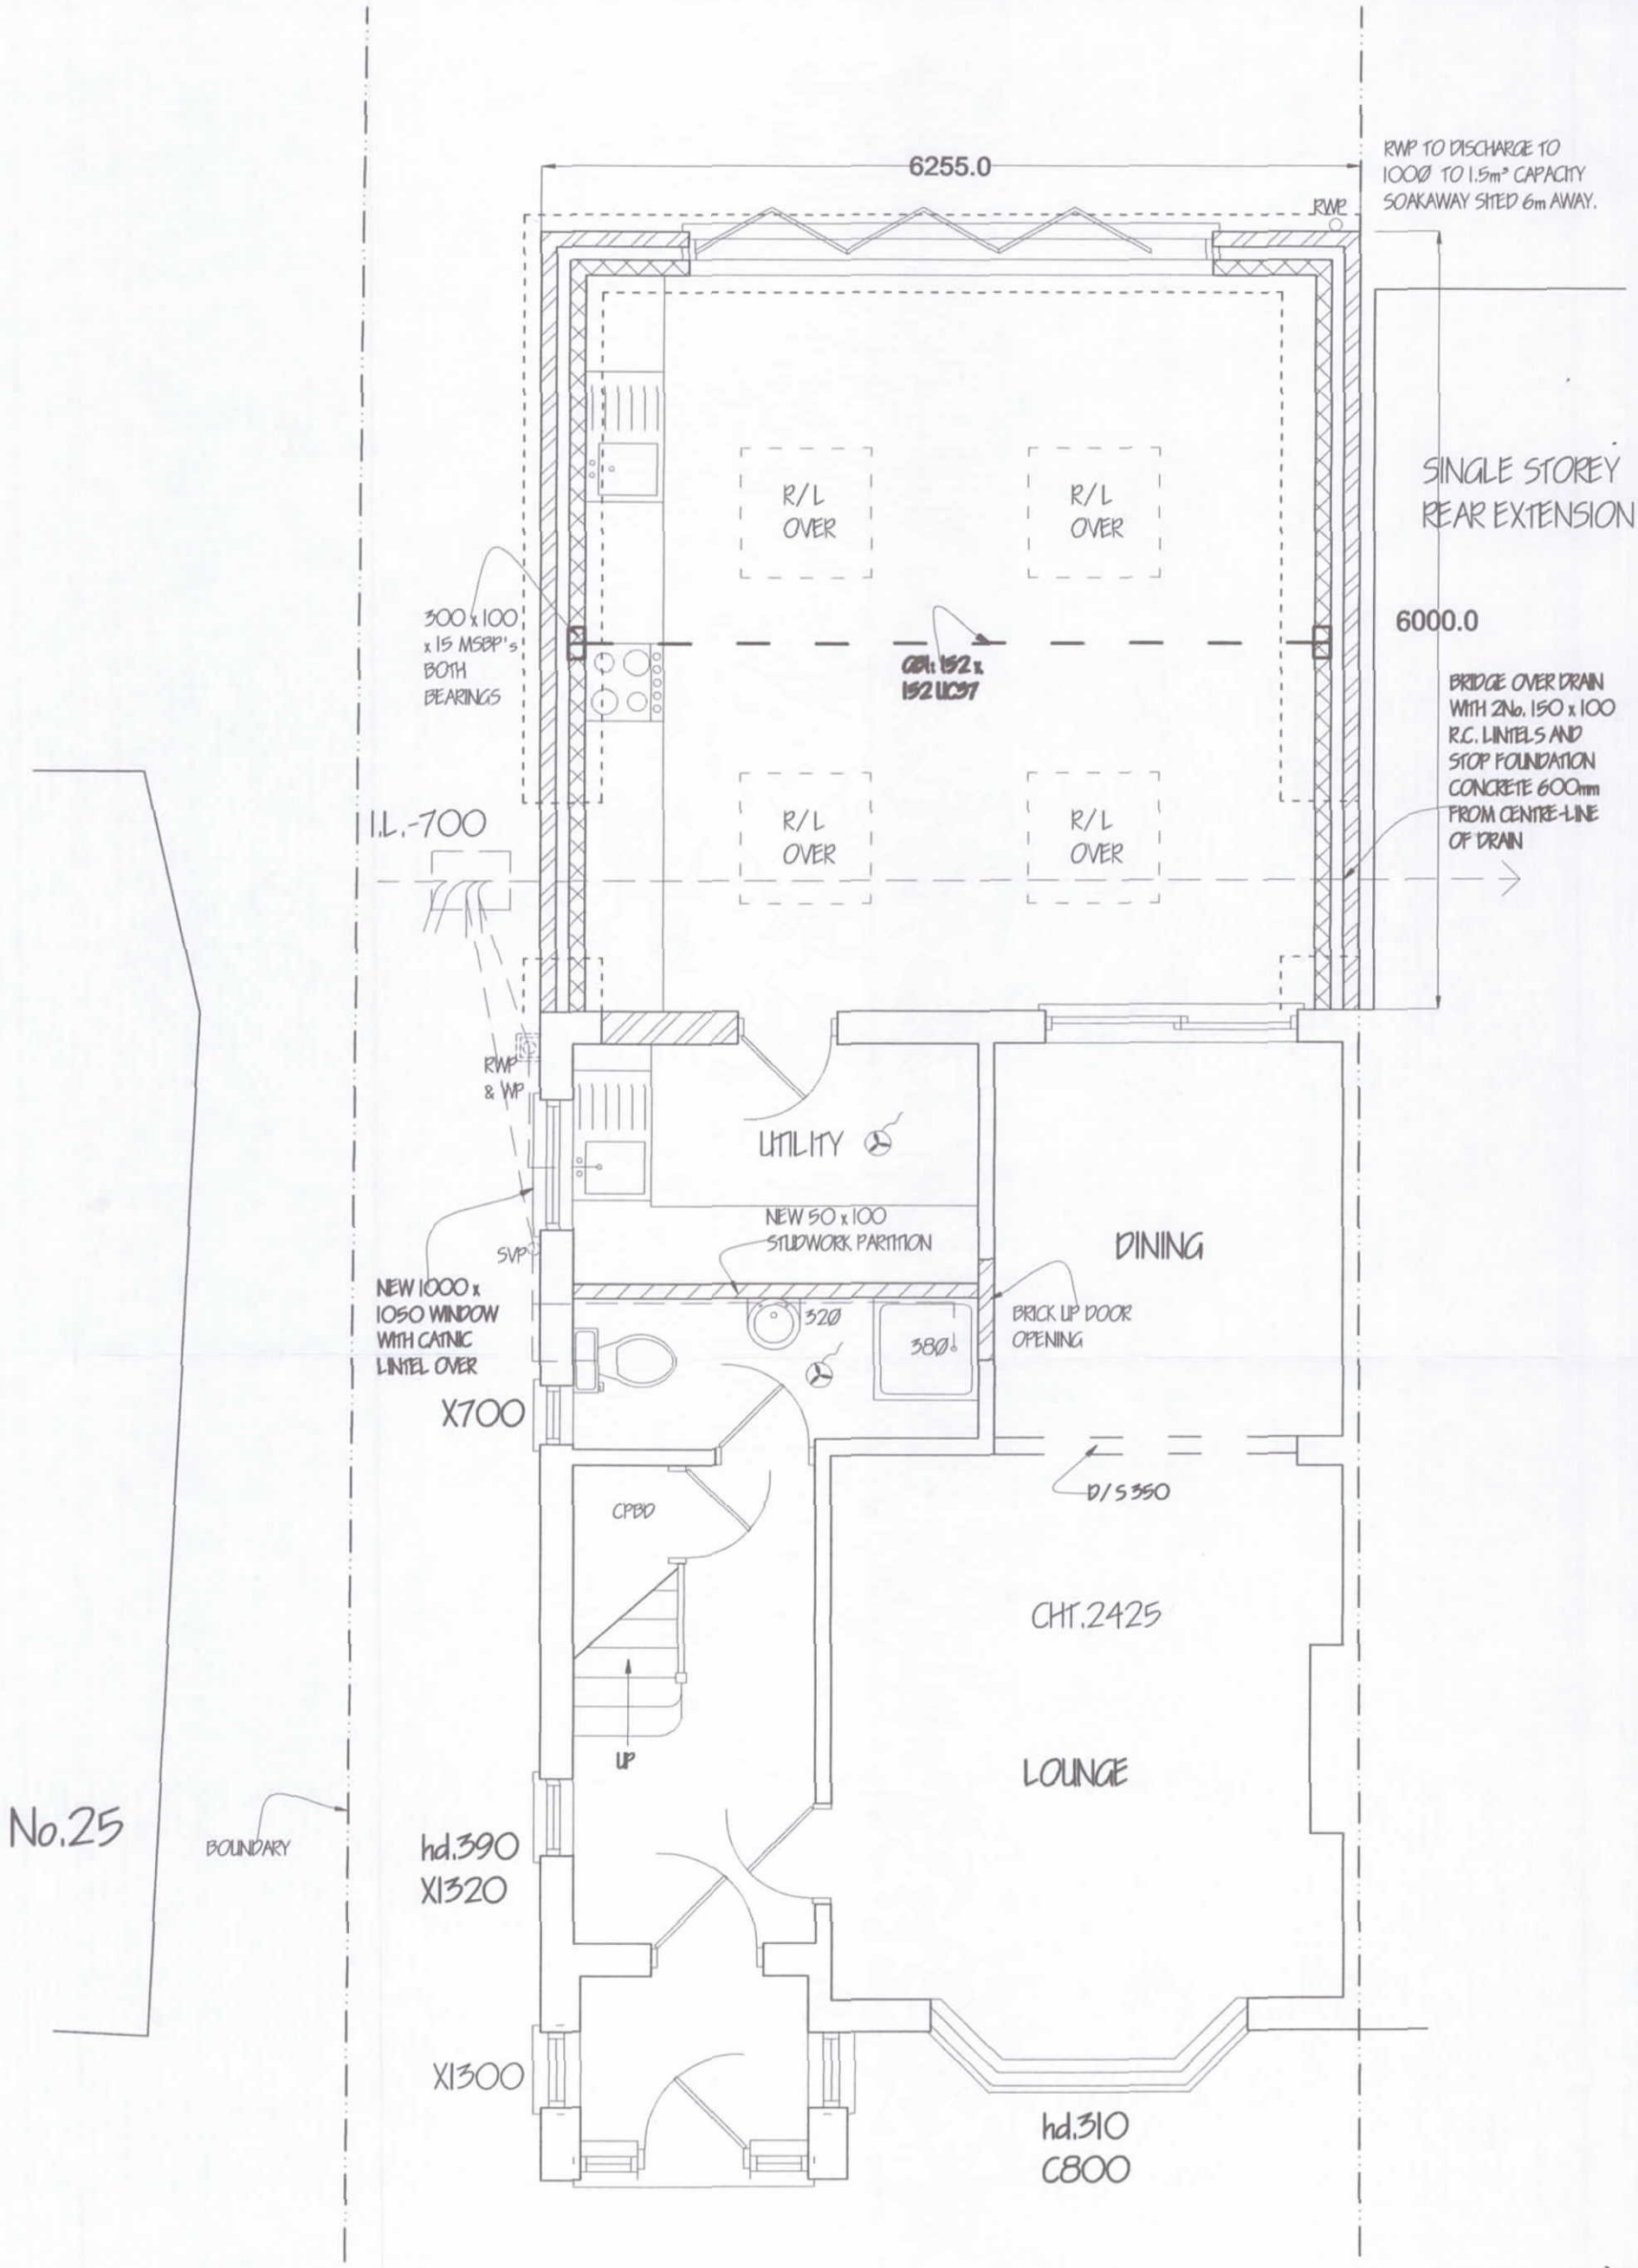


Nigel Fallon, B.Sc. (Hons)MBEng. 07768-408525
Planning & Development Consultant, Building Engineer.
5, Kingswood Avenue, Hounslow, TW3 4LL.

CLIENT-ADDRESS:
23, WHITEHEATH AVENUE, RUISLIP, HA4 7PR.

DRAWING TITLE: PROPOSED GROUND FLOOR PLAN
NO. - 03
REV:
SCALE - 1:50
DATE: 21/08/2013
DRG. PAPER SIZE: A3

0M 1M 2M 3M 4M 5M 6M 7M 8M 9M 10M