

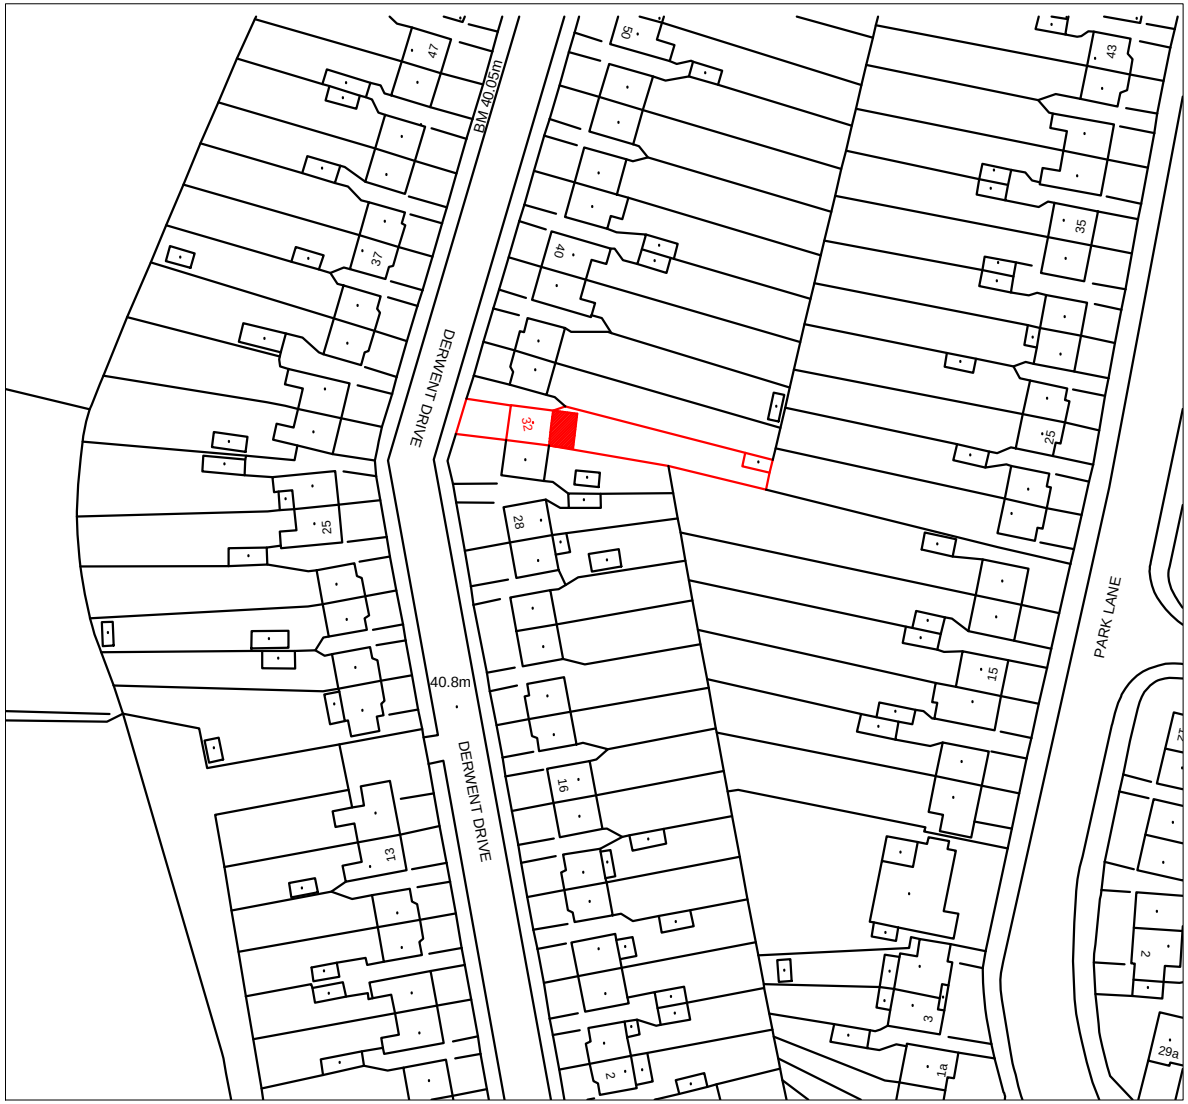


Location Plan


Scale: 1:1250

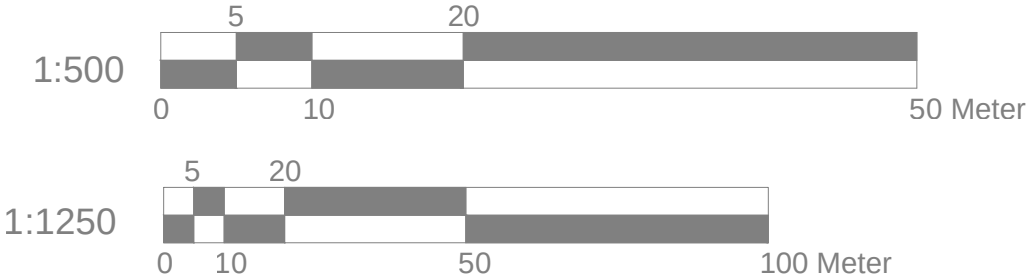

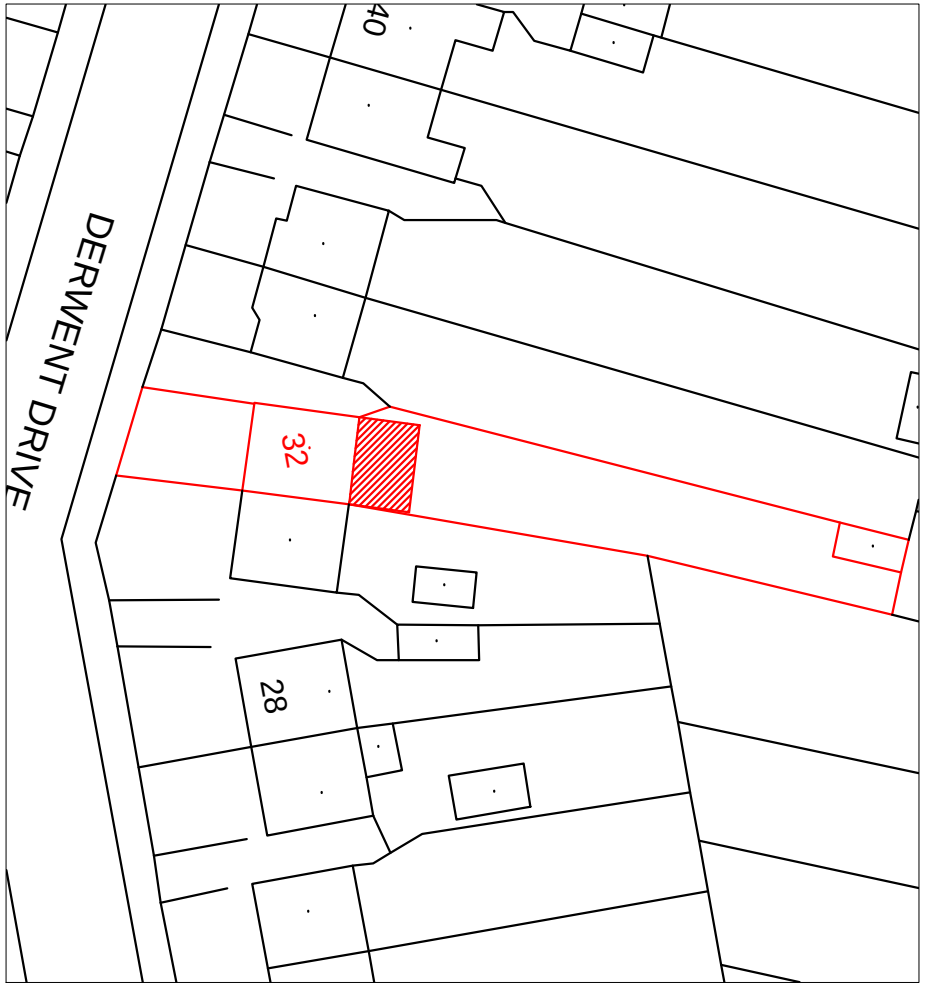

Block Plan

Scale: 1:500

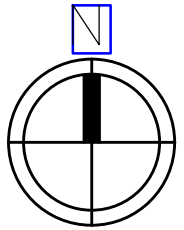

Site Address

Mr. HARJIT NAR

32 DERWENT NAR
HAYES
UB4 8DR

Scale: 1:500/1250@A4

Date: JAN. 2018


Drawing No.:
HN-01


Drawn By: RP

Revision Date:

e:mail - nisarg@hotmail.com
(M) +44 (0) 7951491310

Art @ Rooshika

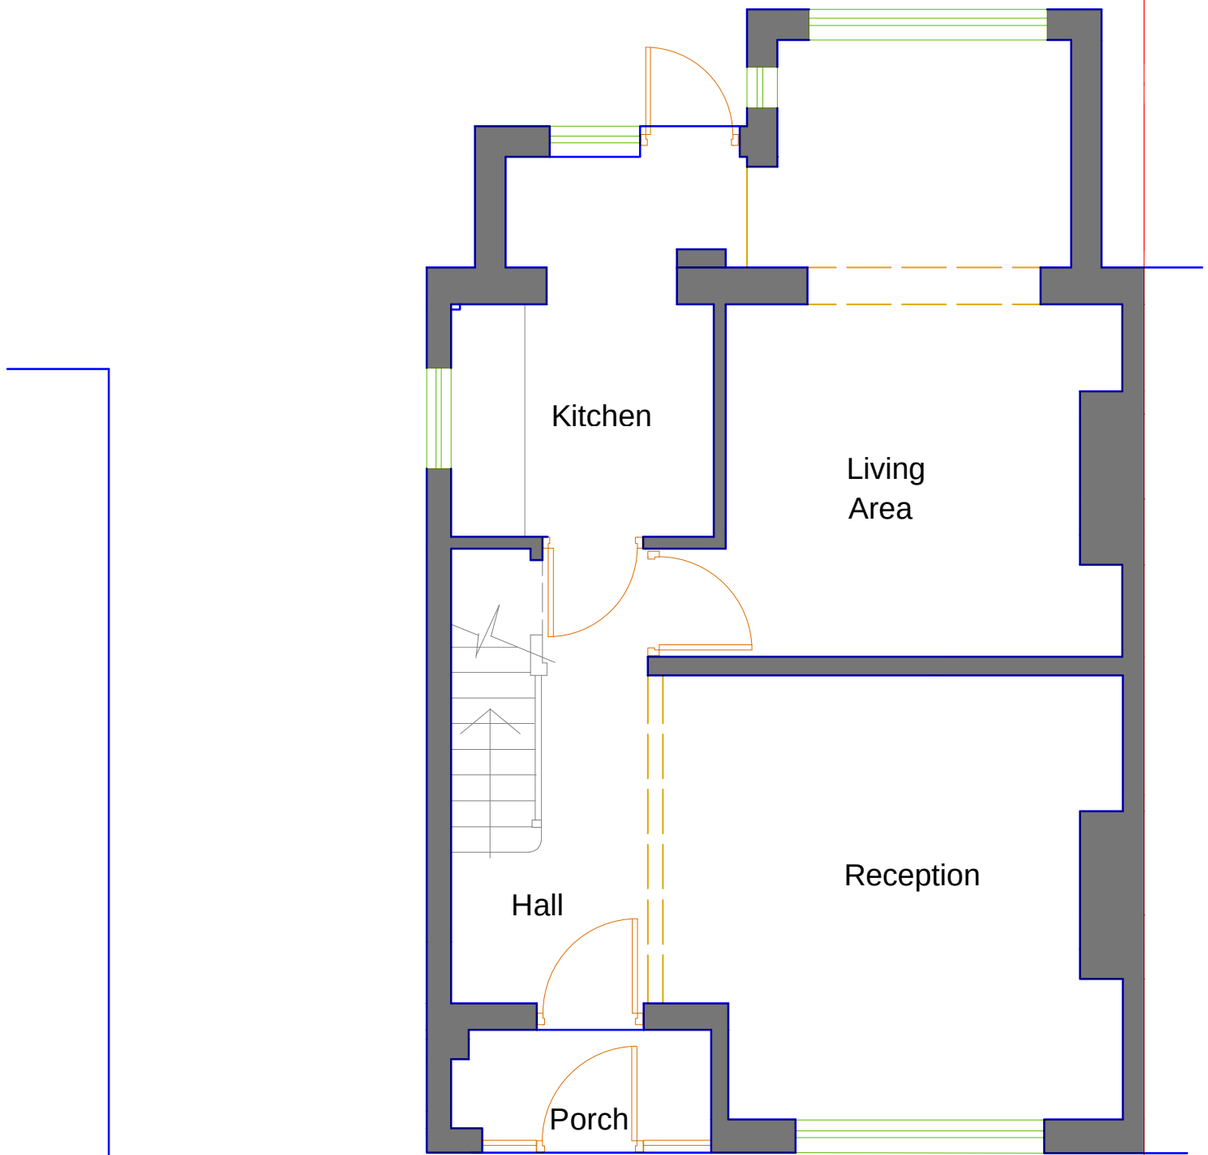

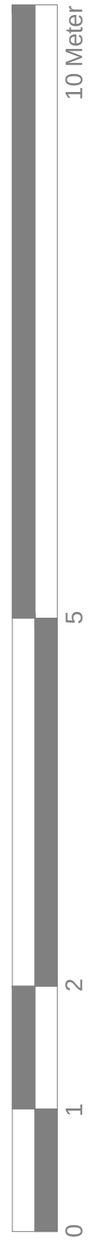

1:50

Existing Ground Floor Plan

GENERAL NOTES:

1. DO NOT SCALE FROM THE DRAWINGS
2. ALL DIMENTIONS ARE IN MILLIMETER.
3. VERIFY ALL DIMENSIONS AND CONDITIONS BEFORE BUILDING OR STARTING CONSTRUCTION. NOTIFY THE DESIGNER IMMEDIATELY OF ANY DISCREPANCY OR VARIATION.
4. ALL WORK TO COMPLY WITH CURRENT BUILDING REGULATIONS AND CODES OF PRACTICE

Title:

Existing Ground Floor Plan

Site Address
Mr. HARJIT NAR

32 DERWENT NAR
HAYES
UB4 8DR

Scale: 1:50 @ A3
Date: JAN. 2018
Drawing No.: HN-02
Drawn By: RP

Revision Date:

e:mail - nisarg@hotmail.com
(M) +44 (0) 7951491310

Art @ Rooshika



Existing First Floor Plan

GENERAL NOTES:

1. DO NOT SCALE FROM THE DRAWINGS
2. ALL DIMENTIONS ARE IN MILLIMETER.
3. VERIFY ALL DIMENSIONS AND CONDITIONS BEFORE BUILDING OR STARTING CONSTRUCTION. NOTIFY THE DESIGNER IMMEDIATELY OF ANY DISCREPANCY OR VARIATION.
4. ALL WORK TO COMPLY WITH CURRENT BUILDING REGULATIONS AND CODES OF PRACTICE

Title:

Existing First Floor Plan

Site Address

Mr. HARJIT NAR

32 DERWENT NAR
HAYES
UB4 8DR

Scale: 1:50 @ A3

Date: JAN. 2018


Drawing No.:
HN-02


Drawn By: RP

Revision Date:

e:mail - nisarg@hotmail.com
(M) +44 (0) 7951491310

Art @ Rooshika

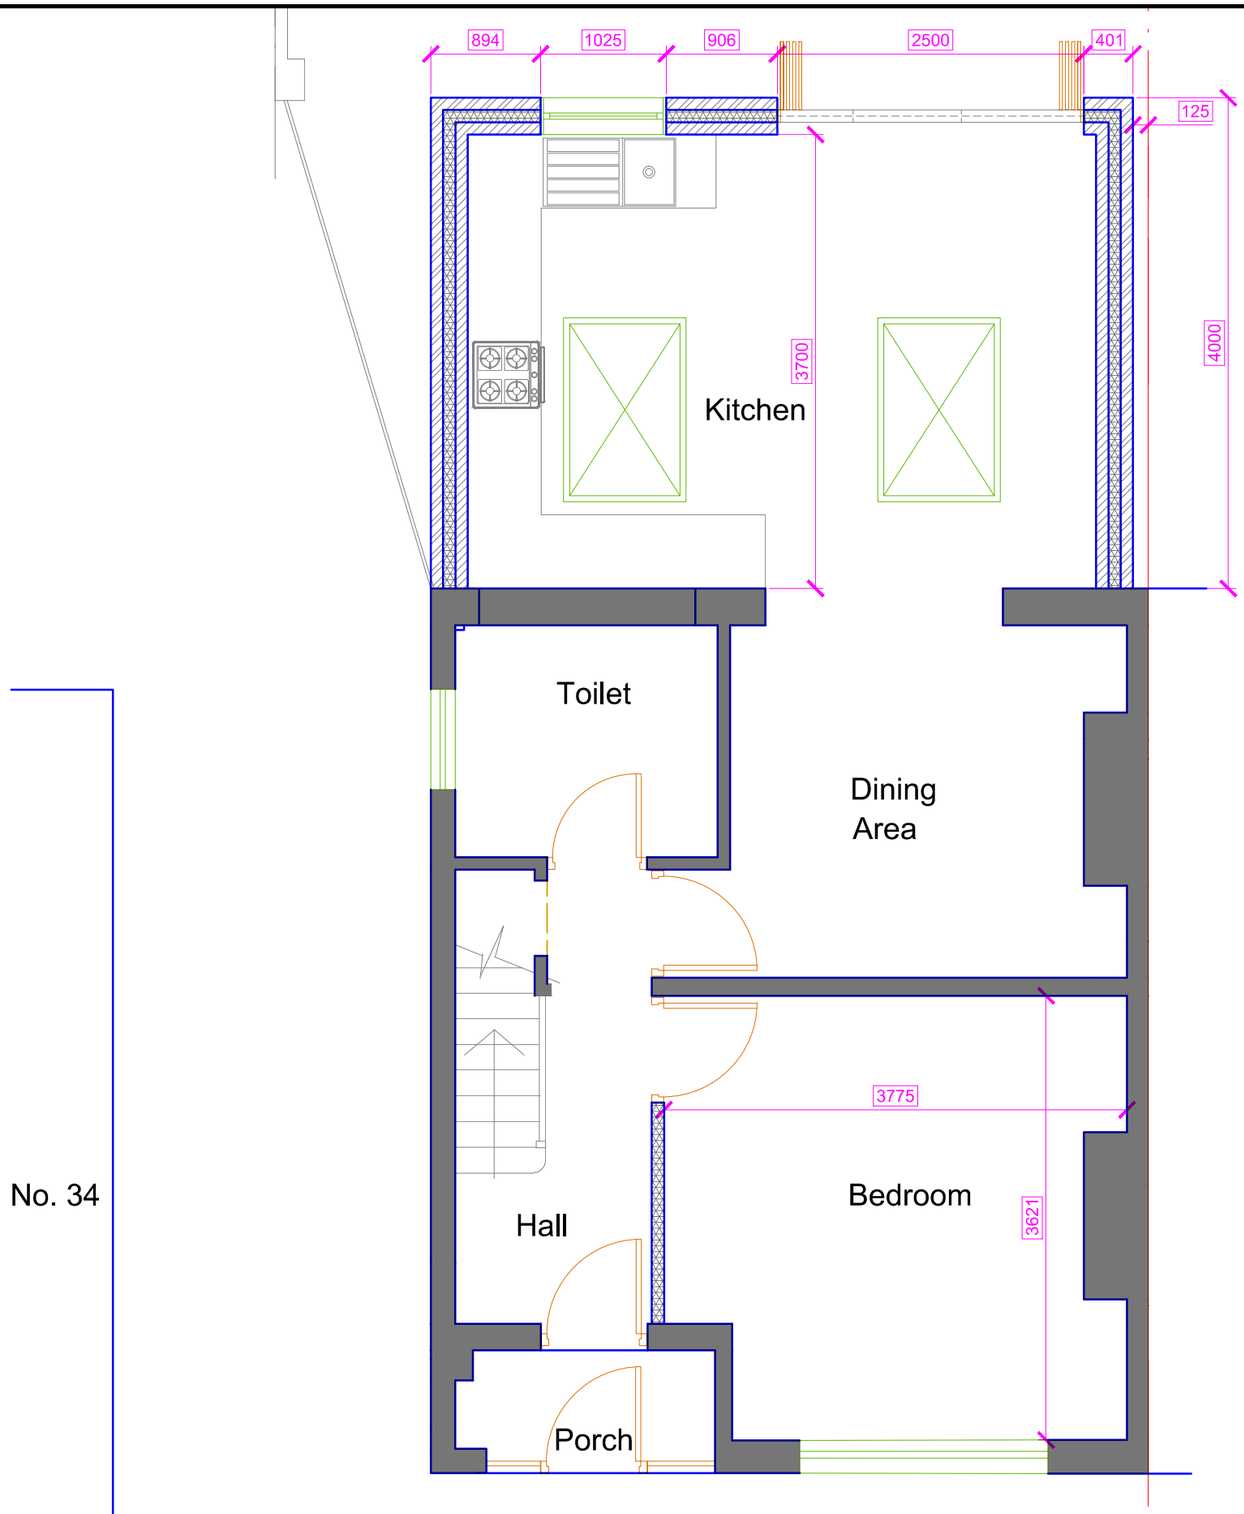

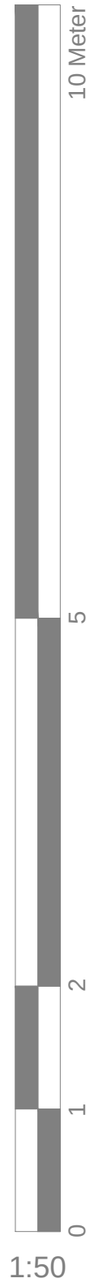

No. 34

GENERAL NOTES:

1. DO NOT SCALE FROM THE DRAWINGS
2. ALL DIMENTIONS ARE IN MILLIMETER.
3. VERIFY ALL DIMENSIONS AND CONDITIONS BEFORE BUILDING OR STARTING CONSTRUCTION. NOTIFY THE DESIGNER IMMEDIATELY OF ANY DISCREPANCY OR VARIATION.
4. ALL WORK TO COMPLY WITH CURRENT BUILDING REGULATIONS AND CODES OF PRACTICE

Title:

Proposed Ground Floor Plan

Site Address

Mr. HARJIT NAR

32 DERWENT NAR
HAYES
UB4 8DR

Scale: 1:50 @ A3

Date: JAN. 2018


Drawing No.:
HN-03

Drawn By: RP


Revision Date:

e:mail - nisarg@hotmail.com
(M) +44 (0) 7951491310


Art @ Rooshika

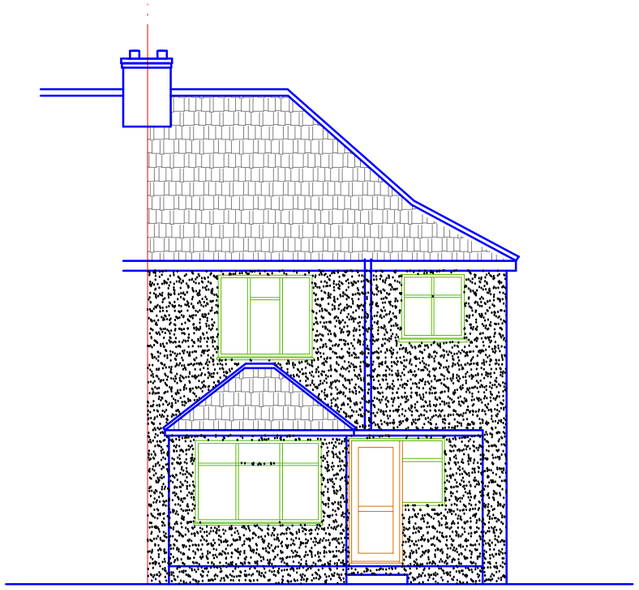


Existing Rear Elevation

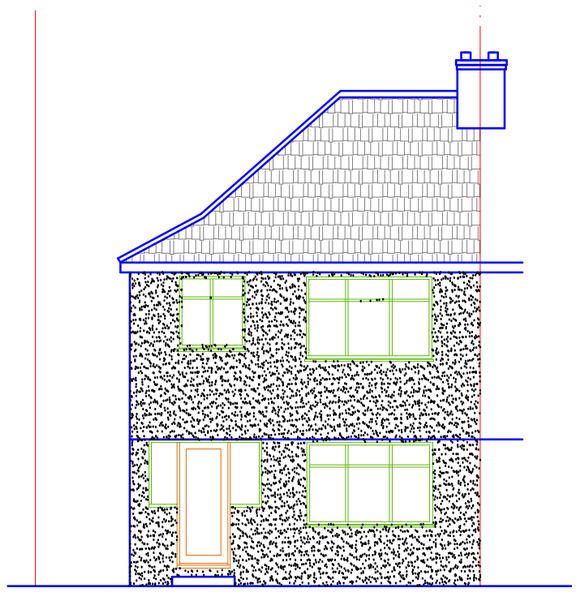

Existing Front Elevation

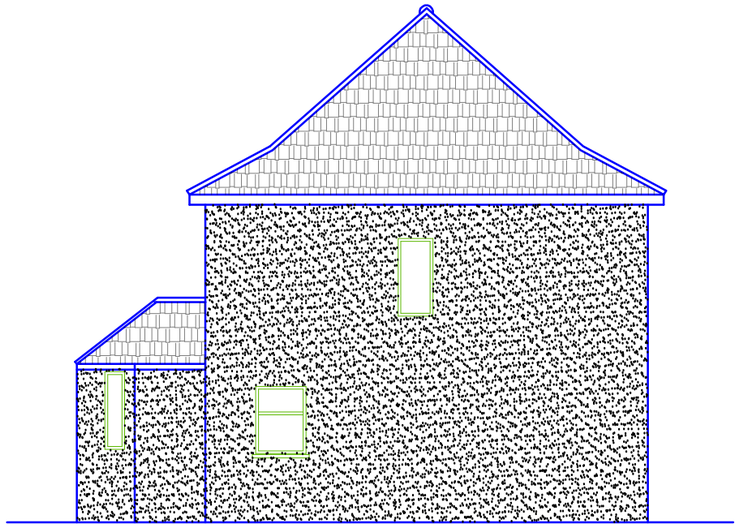

Existing Side Elevation

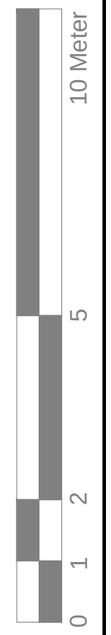

1:100

GENERAL NOTES:

1. DO NOT SCALE FROM THE DRAWINGS
2. ALL DIMENTIONS ARE IN MILLIMETER.
3. VERIFY ALL DIMENSIONS AND CONDITIONS BEFORE BUILDING OR STARTING CONSTRUCTION. NOTIFY THE DESIGNER IMMEDIATELY OF ANY DISCREPANCY OR VARIATION.
4. ALL WORK TO COMPLY WITH CURRENT BUILDING REGULATIONS AND CODES OF PRACTICE

Title:

Existing Elevations

Site Address

Mr. HARJIT NAR

32 DERWENT NAR
HAYES
UB4 8DR

Scale: 1:50 @ A3

Date: JAN. 2018


Drawing No.:
HN-04

Drawn By: RP


Revision Date:

e:mail - nisarg@hotmail.com
(M) +44 (0) 7951491310


Art @ Rooshika

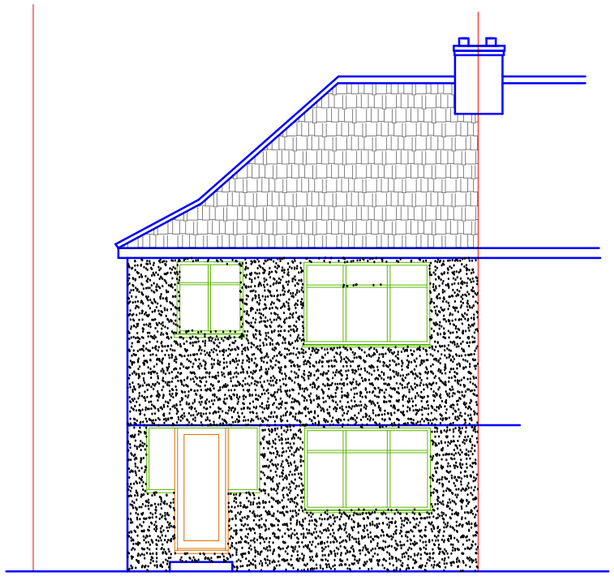


Proposed Front Elevation

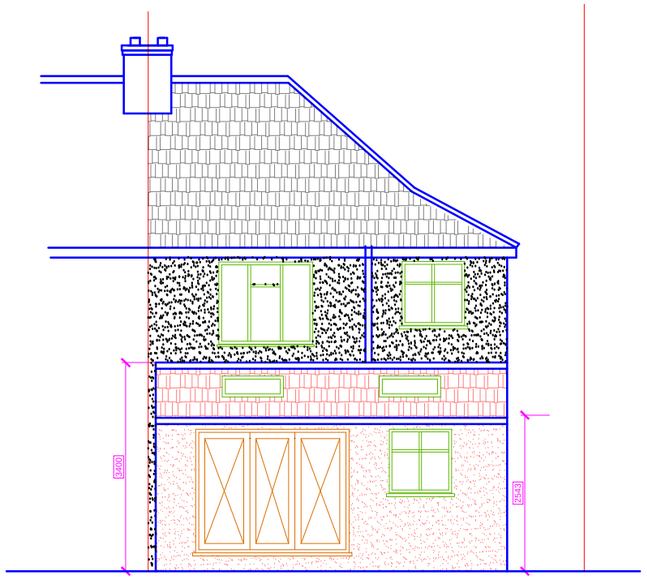

Proposed Rear Elevation

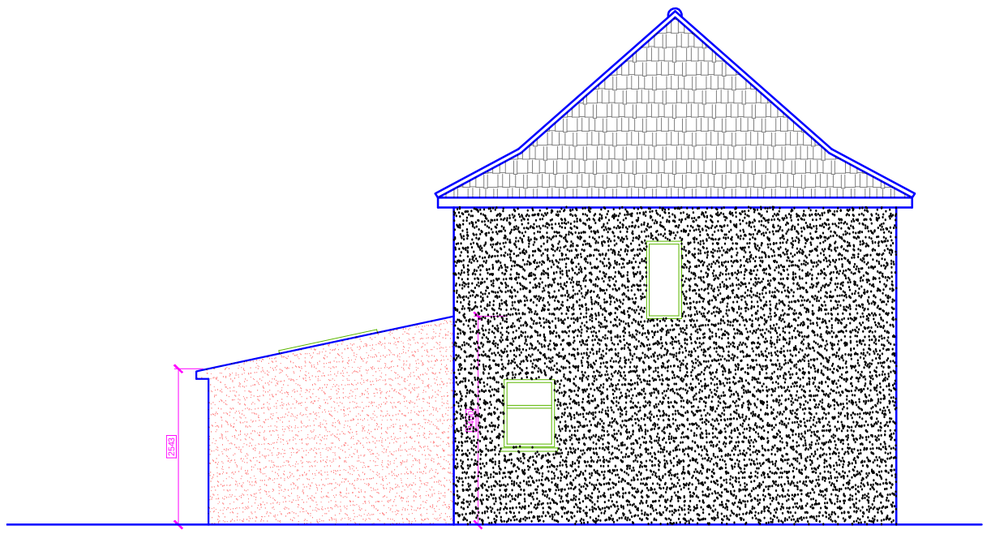

Proposed Side Elevation

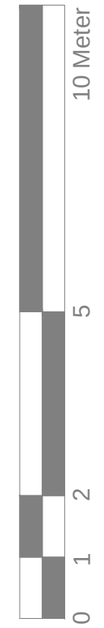

1:100

GENERAL NOTES:

1. DO NOT SCALE FROM THE DRAWINGS
2. ALL DIMENTIONS ARE IN MILLIMETER.
3. VERIFY ALL DIMENSIONS AND CONDITIONS BEFORE BUILDING OR STARTING CONSTRUCTION. NOTIFY THE DESIGNER IMMEDIATELY OF ANY DISCREPANCY OR VARIATION.
4. ALL WORK TO COMPLY WITH CURRENT BUILDING REGULATIONS AND CODES OF PRACTICE

Title:

Proposed Elevations

Site Address

Mr. HARJIT NAR

32 DERWENT NAR
HAYES
UB4 8DR

Scale: 1:50 @ A3

Date: JAN. 2018

Drawing No.:
HN-05

Drawn By: RP

Revision Date:

e:mail - nisarg@hotmail.com
(M) +44 (0) 7951491310

Art @ Rooshika