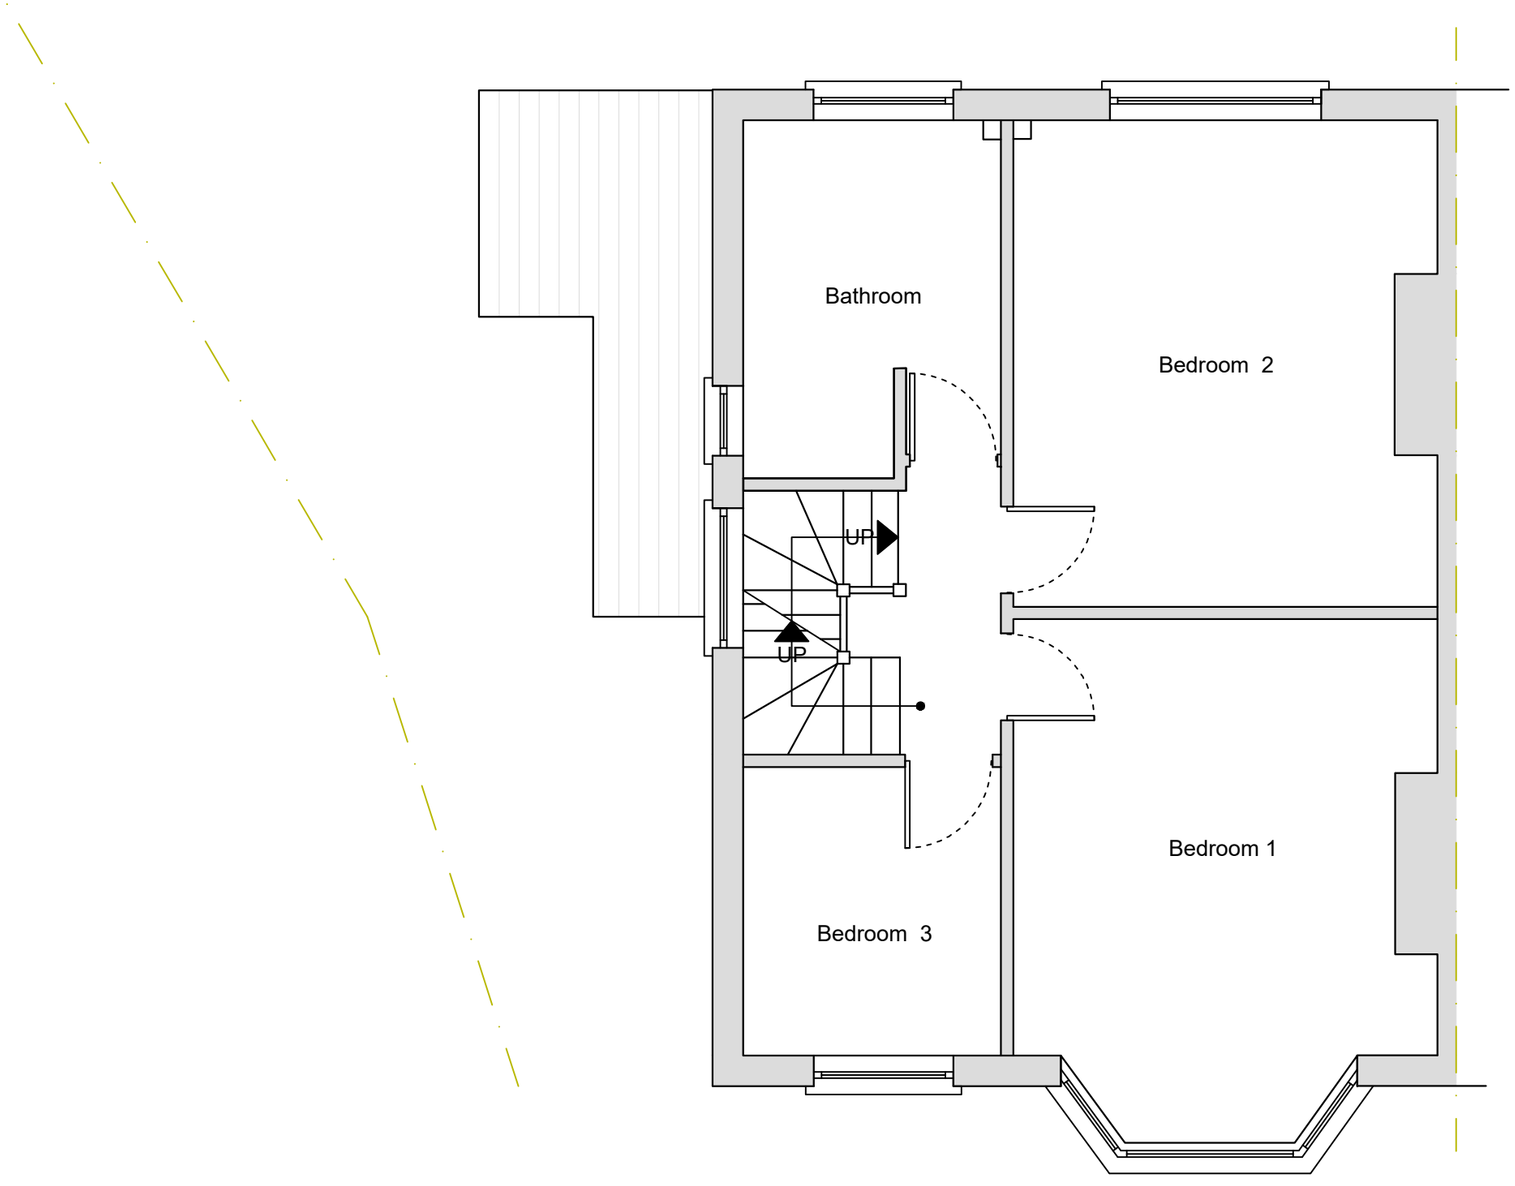


First Floor Plan
1:50

1:50 0 1 2 5m

N

NOTES GENERAL: GENERAL:

- Work to figured dimensions and relative position only, confirm to designer
- This drawing is to be read in conjunction with all relevant drawings, detailed specifications where applicable and all associated drawings in this series (if any)
- Any discrepancy on this drawing is to be reported immediately to Oakman Architecture Ltd for clarification
- The contractor is responsible for all temporary works and for the stability of the works in progress

	17.09.26	BJS			
Revision	Date	Drawn	Designer	Checked	Approved
	Revision History				

OAKMAN ARCHITECTURE.

ARCHITECTURE SURVEYING CONSULTANCY PROJECT MANAGEMENT PRINCIPAL DESIGNER

Address:
7 Denham Way
Denham
UB9 5AX

Mob : 07787197752
E mail : benjamin@oakmanltd.com

Project Address:
Links View
Hills Lane
Northwood
HA6 2QL

Client:
Mr Alex Giffin

EXISTING

Drawing Number: 2620_PL_002

Scales: 1:50 @ A3

Rev. No. —