

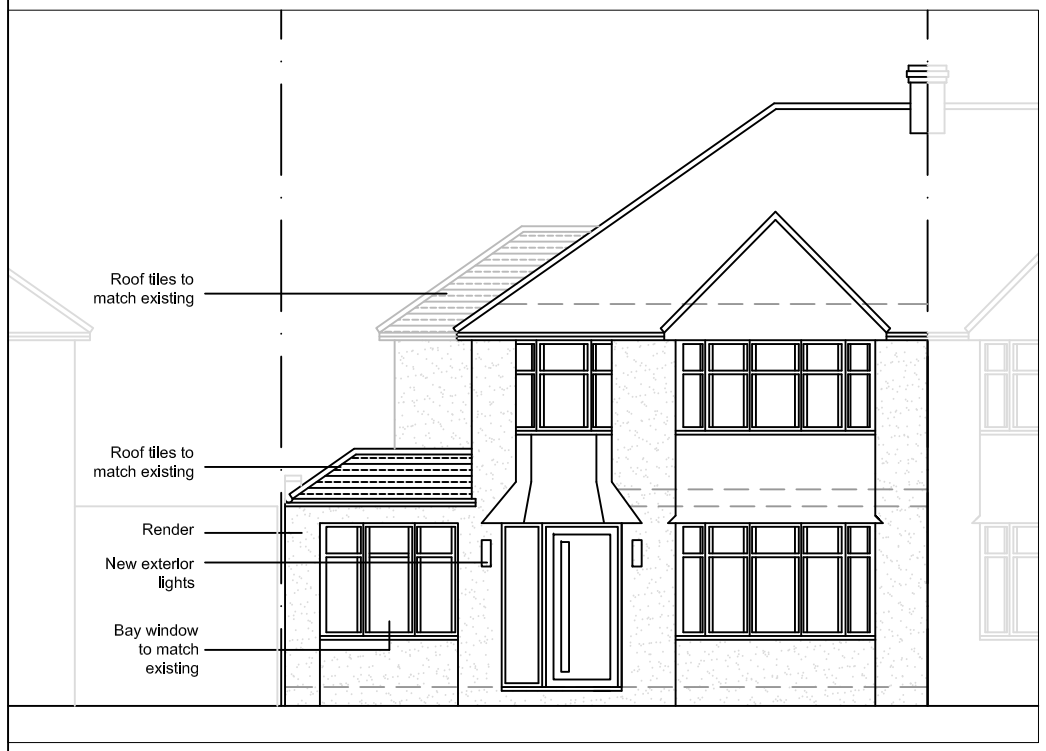



PROPOSED FRONT ELEVATION

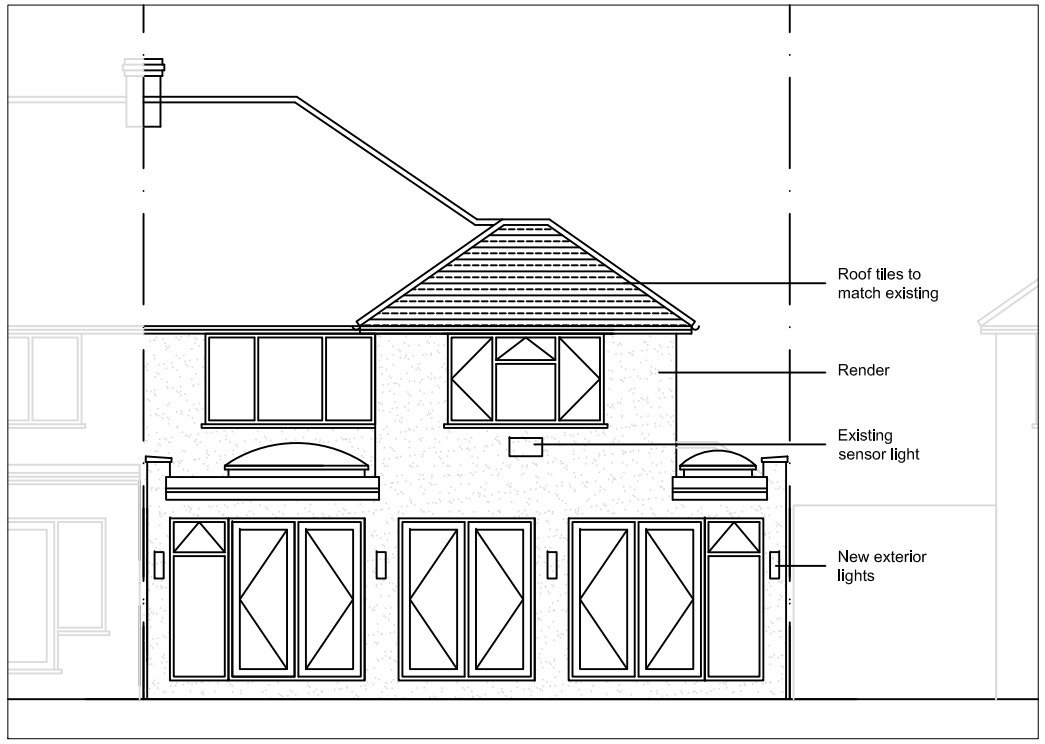


PROPOSED REAR ELEVATION

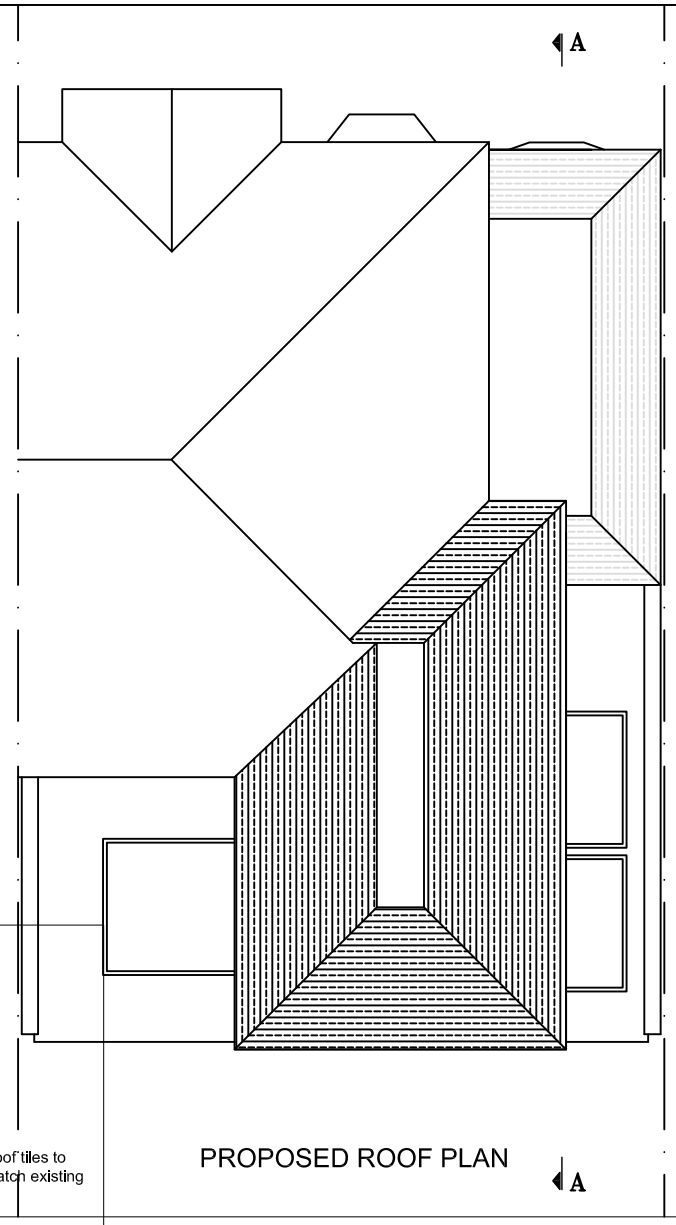


PROPOSED ROOF PLAN

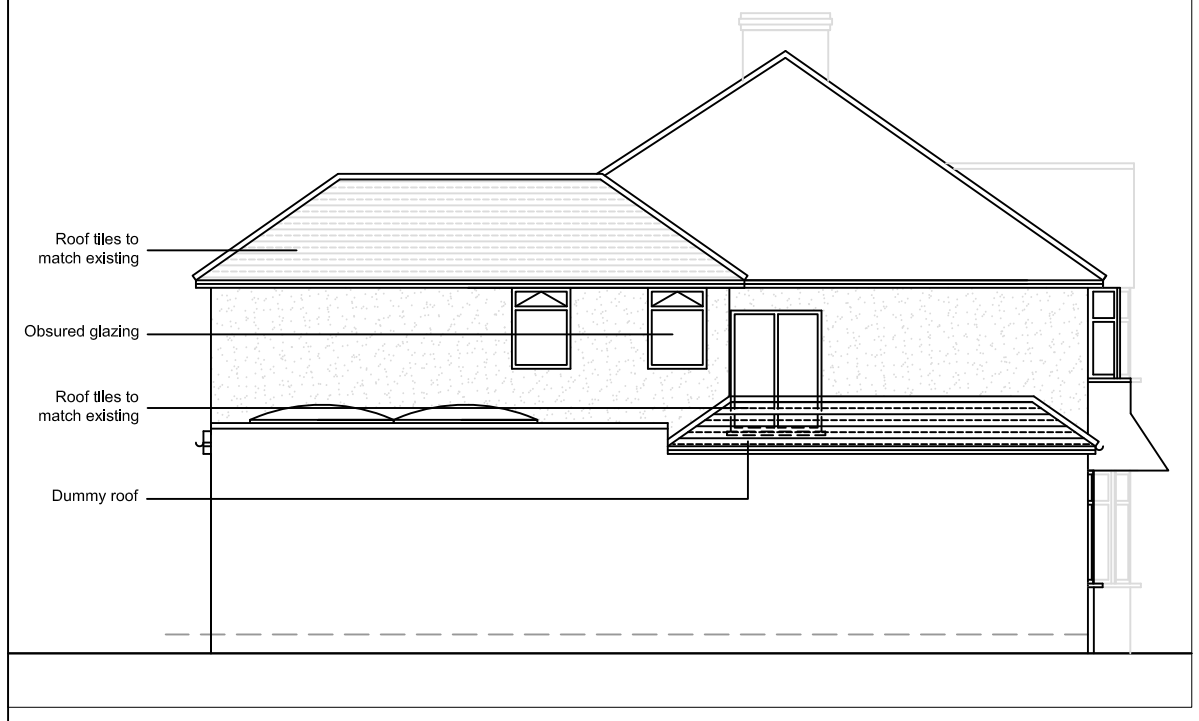

PROPOSED SIDE ELEVATION

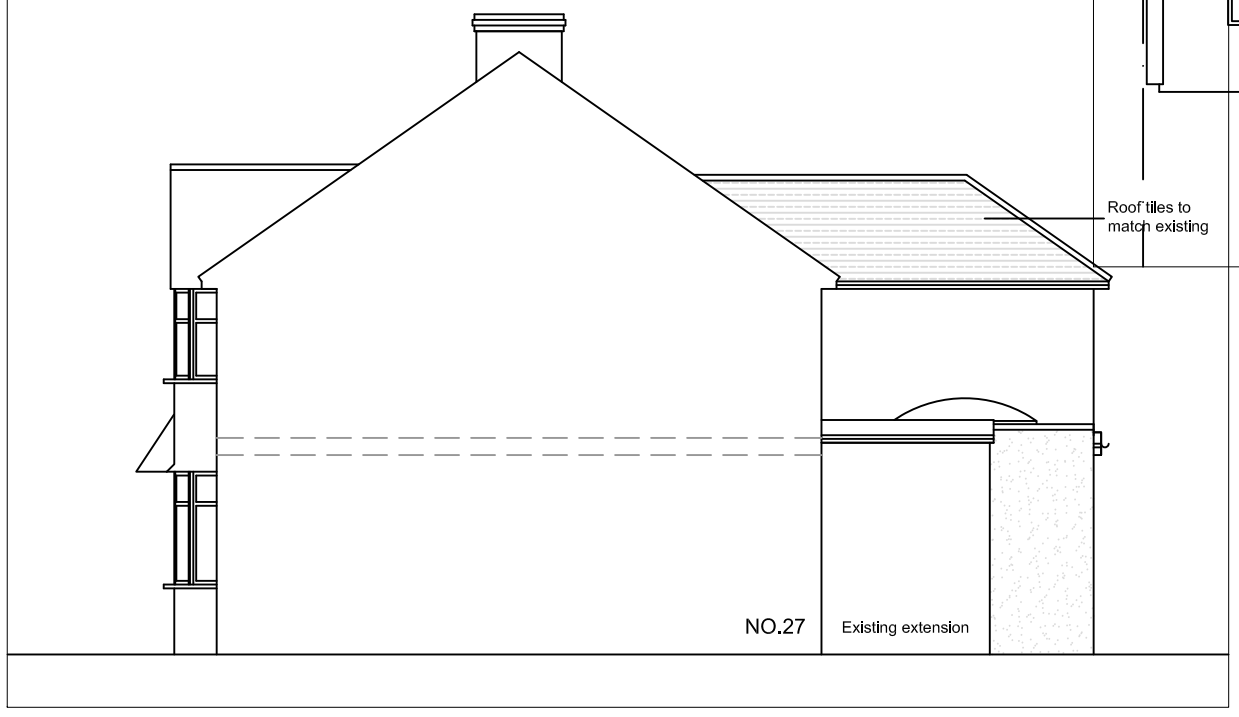

PROPOSED SECTIONAL SIDE ELEVATION

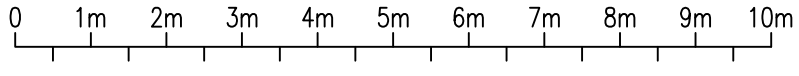

SCALE BAR 1:100

B1	ROOF LIGHTS	NP	26.11.2015
REVISION	DESCRIPTION	BY	DATE

SITE ADDRESS

25 WOODLANDS AVENUE,
EASTCOTE,
MIDDLESEX,
HA4 9RL

DRAWING TITLE

ELEVATIONS / ROOF PLAN

DATE OCT 2015	DRAWN BY NP
SCALE 1:100 @A3	CHECKED BY

DRAWING NO. DD99-04-B1 REVISION