General Notes :


1. ALL DIMENSIONS IN MILLIMETRES
ALL DIMENSIONS TO BE VERIFIED ON SITE PRIOR TO WORK STARTING ANY DISCREPANCIES TO BE REPORTED IMMEDIATELY TO THE ENGINEER.

2. THIS DRAWING IS TO BE READ IN CONJUNCTION WITH DRAWING Nos. AB/002 & 003 AND ALL OTHER RELEVANT DOCUMENTS.


3. IF IN DOUBT ASK.




Front Elevation as Existing
Scale 1 : 100

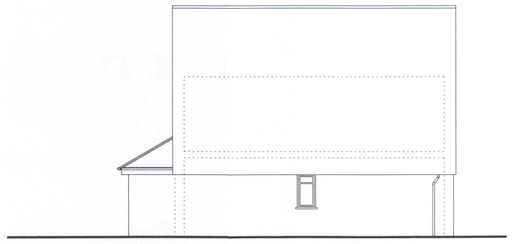


Side Elevation as Existing.
Scale 1 : 100

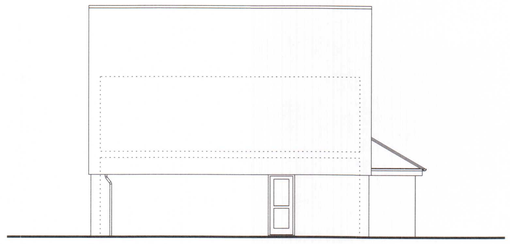


Side Elevation as Existing.
Scale 1 : 100

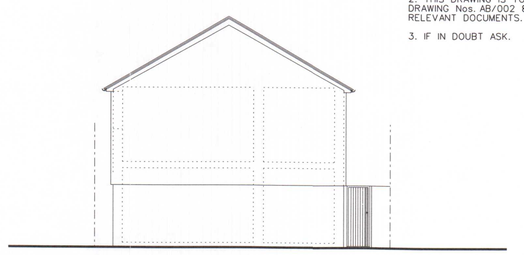


Outline of Rear Elevation as Existing.
(No Change) Scale 1 : 100

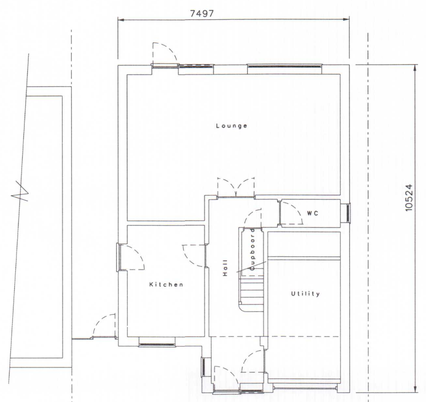


Ground Floor Plan as Existing.
Scale 1 : 100

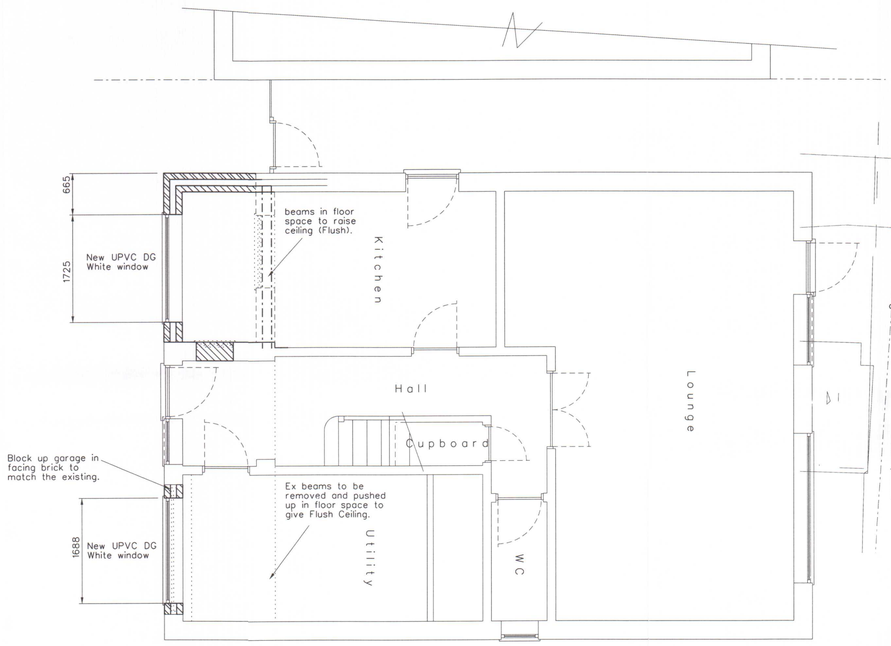


Ground Floor Plan as Proposed..
Scale 1 : 50

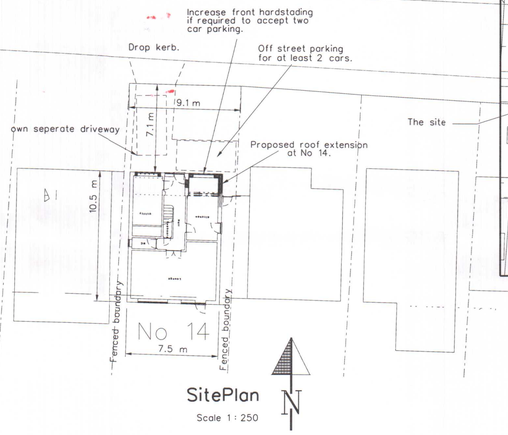


SitePlan
Scale 1 : 250

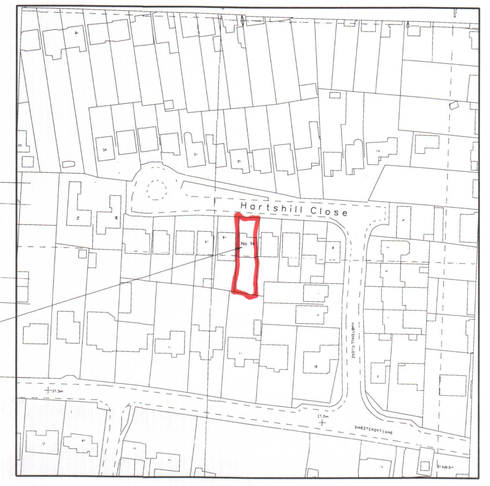


Location Plan
Scale 1 : 1250
Licence No :100025568.
Centre coordinates :507514, 184502
Supplied by A Boville Wright Ltd.

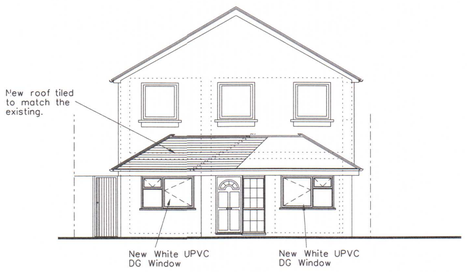


Front Elevation as Proposed.
Scale 1 : 100

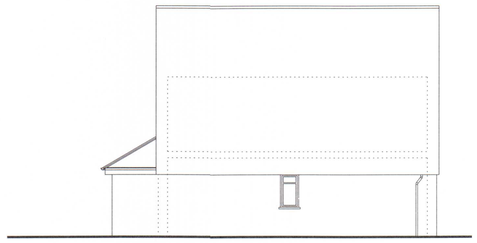

Side Elevation as Proposed.
Scale 1 : 100

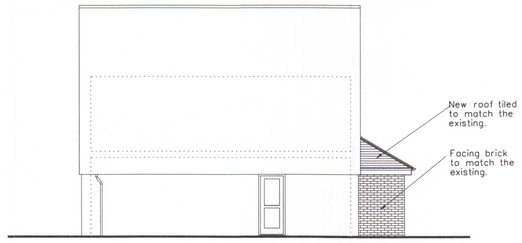

Side Elevation as Proposed.
Scale 1 : 100

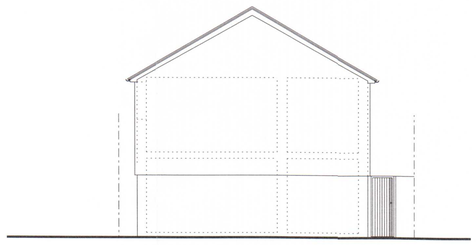

Outline Rear Elevation as Proposed.
(No Change from as Existing)
Scale 1 : 100

London Borough of Hillingdon
RECEIVED
14 MAR 2016
Planning
Residents Services

Sheet size A1

Scale Bar 1:50
0 1m 2m 3m

Scale Bar 1:100
0 2m 4m 6m

Scale Bar 1:500
0 10m 20m 30m

Scale Bar 1:1250
0 25m 50m

Client : Mr & Mrs S Rustomji.
Contact details - Mob: 07940 036940.

Project : 14 Hartshill Close
Uxbridge
Middx.
UB10 9LH.

Drawing Title : Proposed
Single Storey Front Extensions
And Garage Conversion.

Plans /Elevations as Existing +
Plans /Elevations as Proposed

Planning Application

B March 16 Planning issue.
A March 16 Issued for discussion.

Drawn : I.R.C.	Date : Feb 16
Checked :	Date : Feb 16
Scales : 1/100 (A1), 1/200 (A3). 1/1250 (A1) 1/2500 (A3).	
Drawing Number : 0216 - HC - AB/001	
Revisions : A B	