
COPYRIGHT
DO NOT SCALE FROM THIS DRAWING. CONTRACTOR MUST CONFIRM SITE DIMENSIONS BEFORE COMMENCEMENT OF WORK.


THIS DRAWING OR DESIGN IS THE COPYRIGHT AND MAY NOT BE REPRODUCED WITHOUT WRITTEN CONSENT.

CONTRACTOR RESPONSIBLE FOR CORRECT SETTING OUT ON SITE. ANY DISCREPANCIES TO BE NOTED TO THE DESIGNER IMMEDIATELY.

MARKED	REVISION	DATE
A	TO SUIT PLANNING	5.11.18

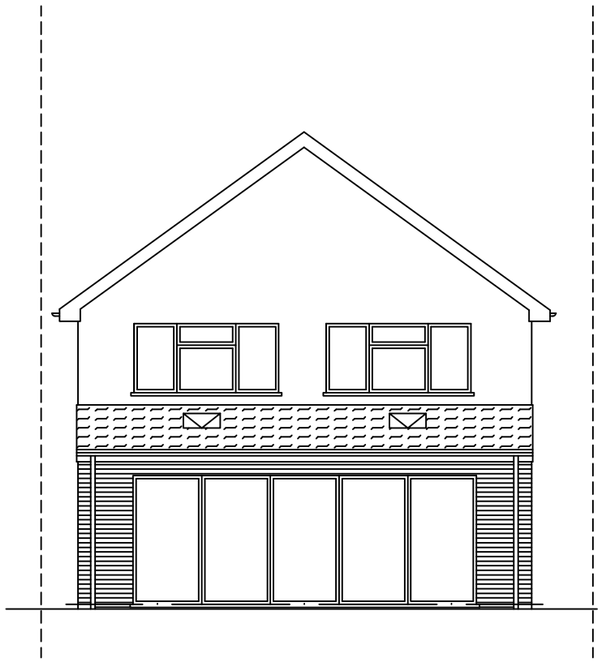


REAR ELEVATION

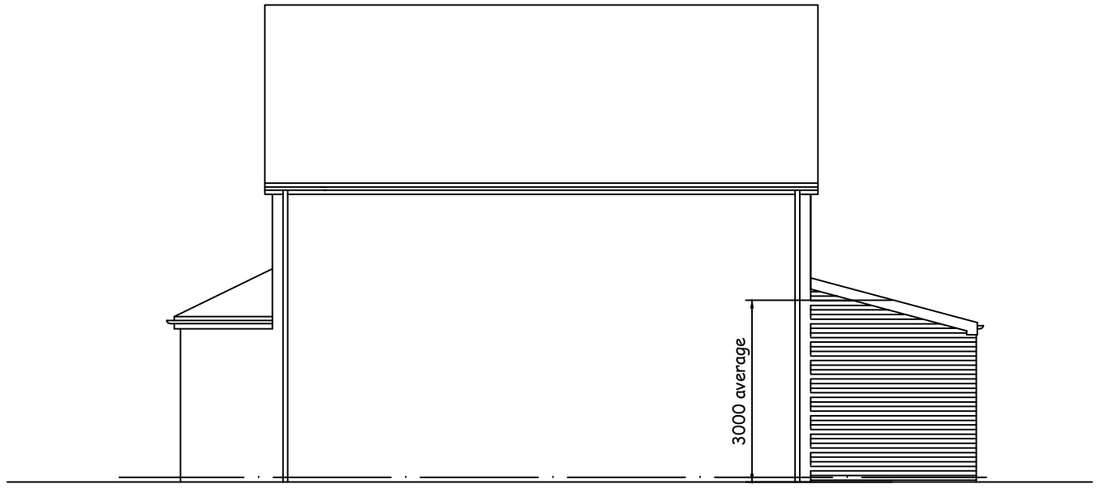

SIDE ELEVATION

NOTES:
1. EXTERNAL MATERIALS TO MATCH EXISTING
2. ROOF LIGHT NOT TO PROTRUDE 150MM BEYOND THE ROOF SLOPE

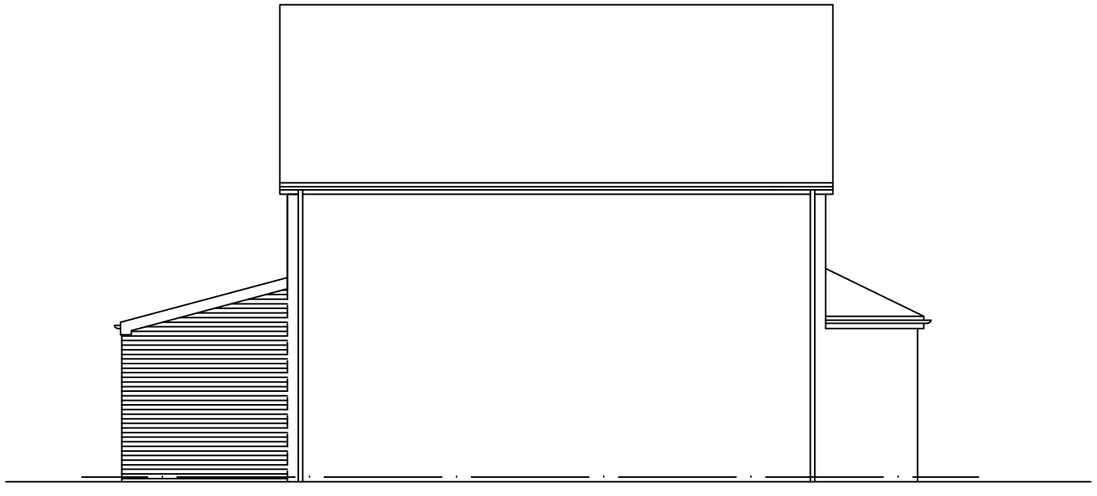

SIDE ELEVATION

0 10M

CHECKED:	DATE: JULY 2021
DRAWN:	SCALE: 1:100
DRAWING NUMBER: P4	

DRAWING TITLE:
PROPOSED ELEVATIONS

PROJECT:
14 HARTSHILL CLOSE
SWEETCROFT LANE
HILLINGDON, UB10 9LH