
COPYRIGHT
DO NOT SCALE FROM THIS DRAWING. CONTRACTOR MUST CONFIRM SITE DIMENSIONS BEFORE COMMENCEMENT OF WORK.

THIS DRAWING OR DESIGN IS THE COPYRIGHT AND MAY NOT BE REPRODUCED WITHOUT WRITTEN CONSENT.

CONTRACTOR RESPONSIBLE FOR CORRECT SETTING OUT ON SITE. ANY DISCREPANCIES TO BE NOTED TO THE DESIGNER IMMEDIATELY.

MARKED	REVISION	DATE
A	TO SUIT PLANNING	5.11.18

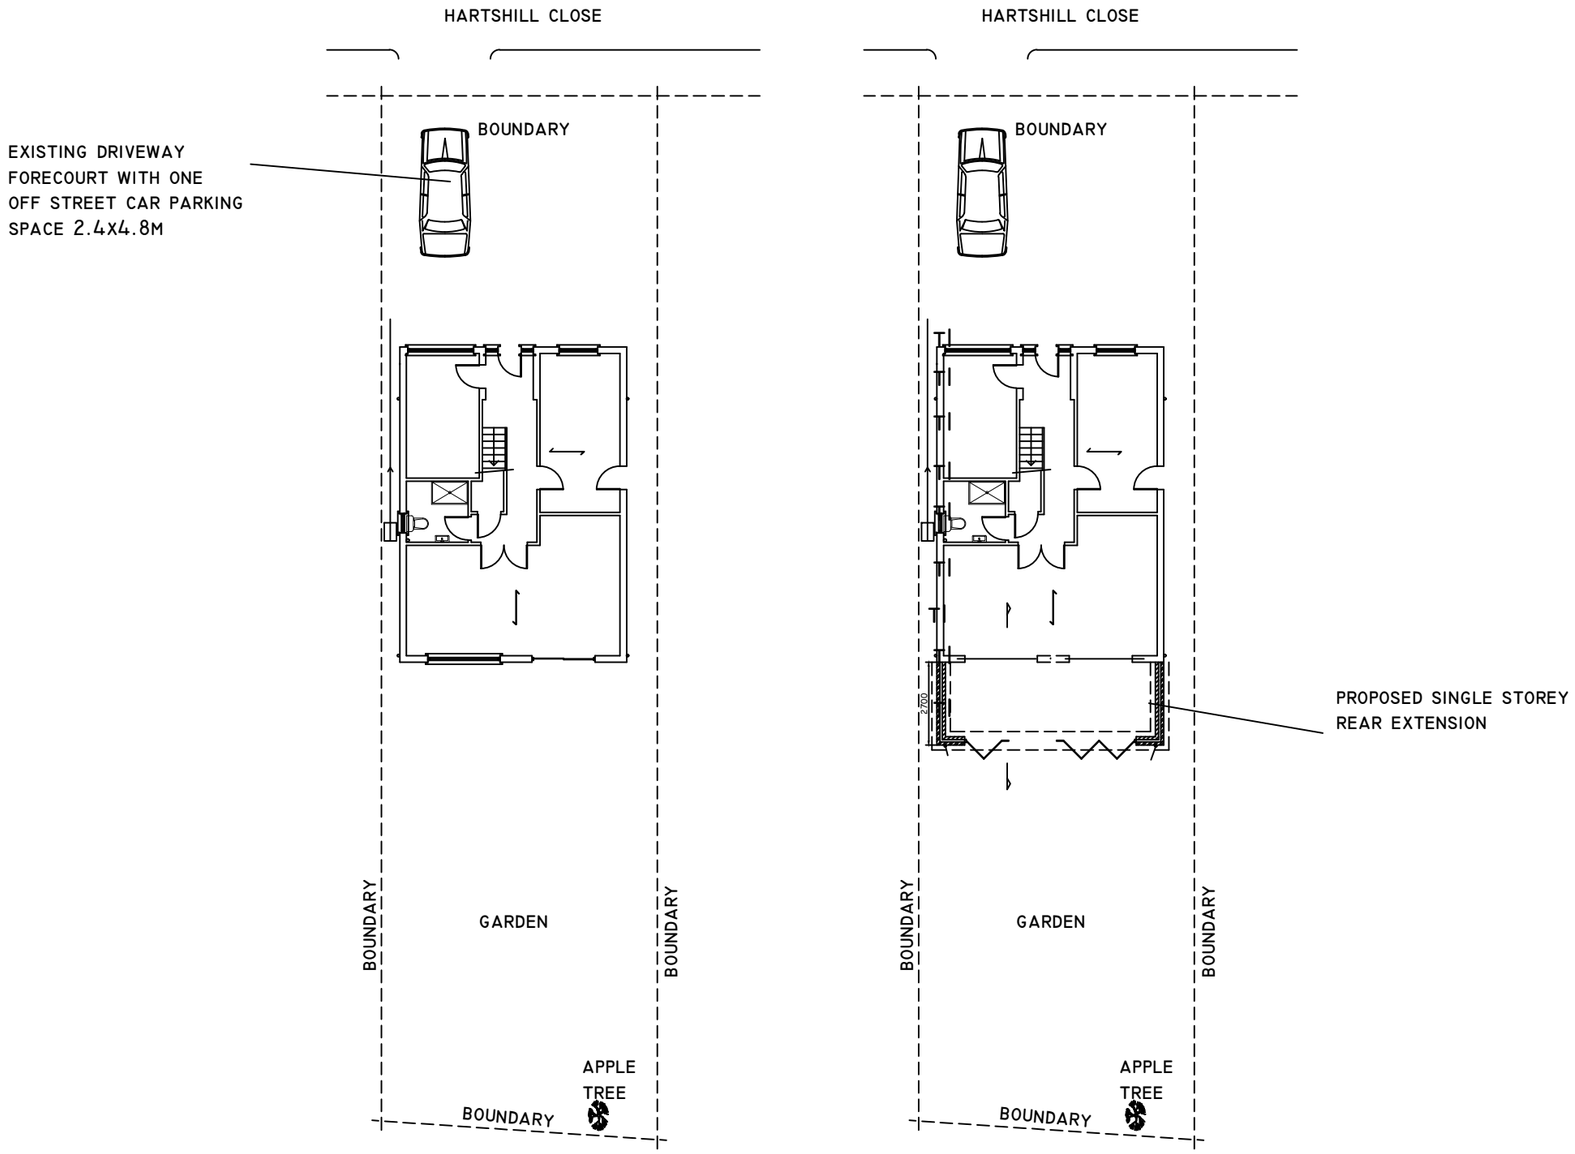

EXISTING SITE PLAN

PROPOSED SITE PLAN

0 10M

CHECKED:	DATE: JULY 2021
DRAWN:	SCALE: 1:200
DRAWING NUMBER: P6	

DRAWING TITLE:
EXISTING AND PROPOSED SITE PLAN

PROJECT:
14 HARTSHILL CLOSE
SWEETCROFT LANE
HILLINGDON, UB10 9LH