
69838/APP/2015/433.

22312

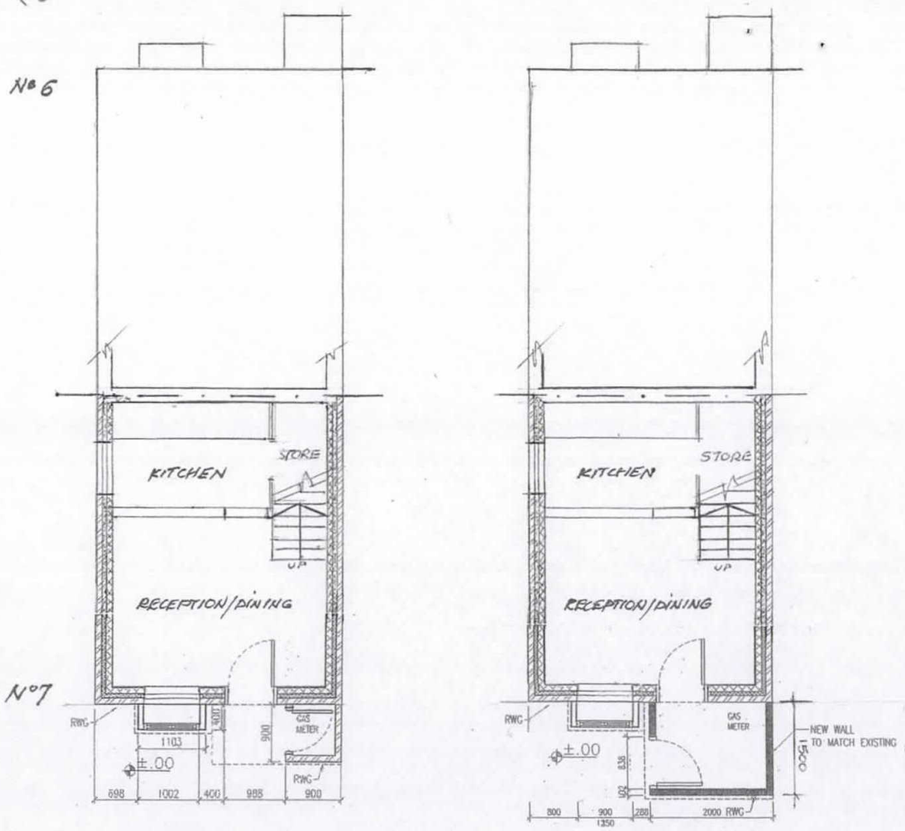

EXISTING GROUND FLOOR PLAN

PROPOSED GROUND FLOOR PLAN




EXISTING FRONT ELEVATION




PROPOSED FRONT ELEVATION

London Borough of Hillingdon
RECEIVED
20 Feb 2015
Planning
Residents Services



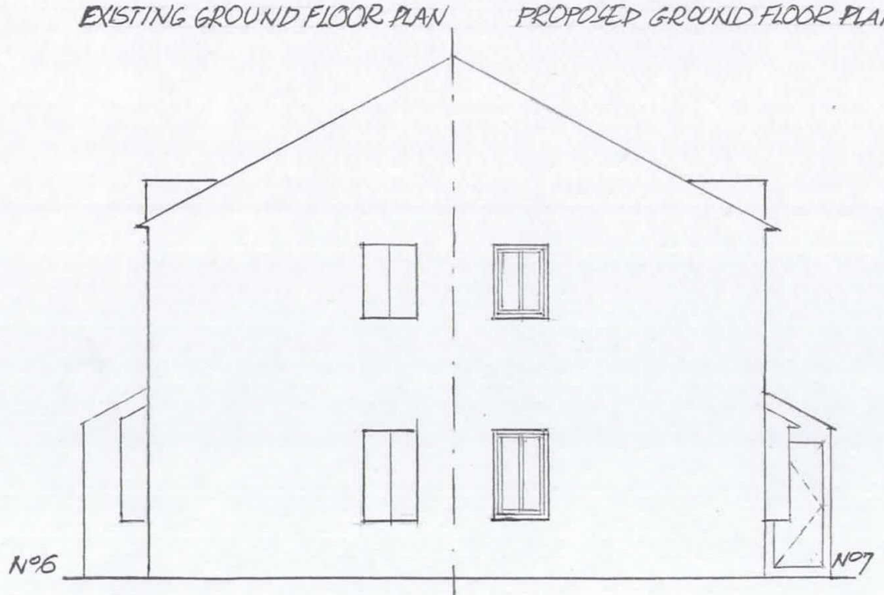

EXISTING SIDE ELEVATION

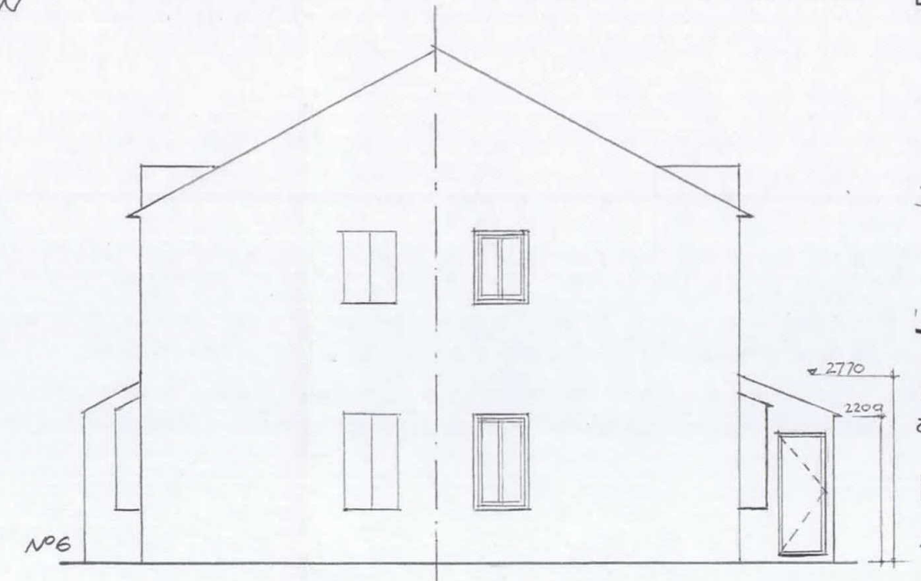

PROPOSED SIDE ELEVATION

Notes:
All dimensions to be checked on site and not to be scaled from drawings.
All finishing materials to match existing.

1:100

SCALE: 1:100
REF: PROJECT NO:001
DATE: 20/2/15
DRAWN BY:
CHK'D BY:

SHEET TITLE
EXISTING PLAN & PROPOSED PLAN

PROJECT
PORCH RENOVATION

7 Pikestone Close
UB4 9QT

DRAWING
1/1