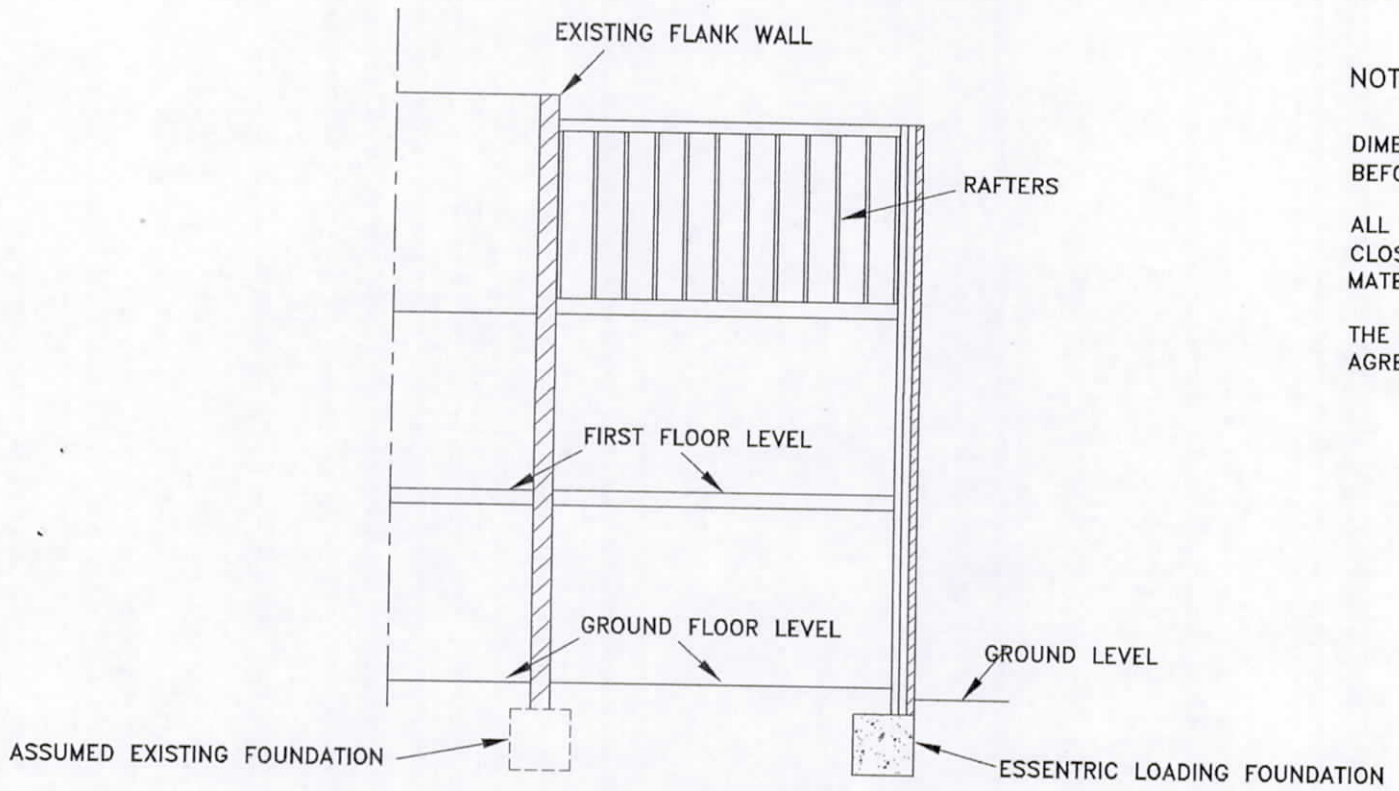



SECTION A-A

NOTES;


DIMENSIONS ARE TO CHECKED AND CONFIRMED BEFORE CONSTRUCTION PHASE.

ALL NEW EXTERNAL MATERIALS TO MATCH, AS CLOSE AS POSSIBLE, TO EXISTING EXTERNAL MATERIALS.


THE CLIENT IS RESPONSIBLE FOR PARTY WALL AGREEMENT OR ISSUES RELATING TO PARTY WALL

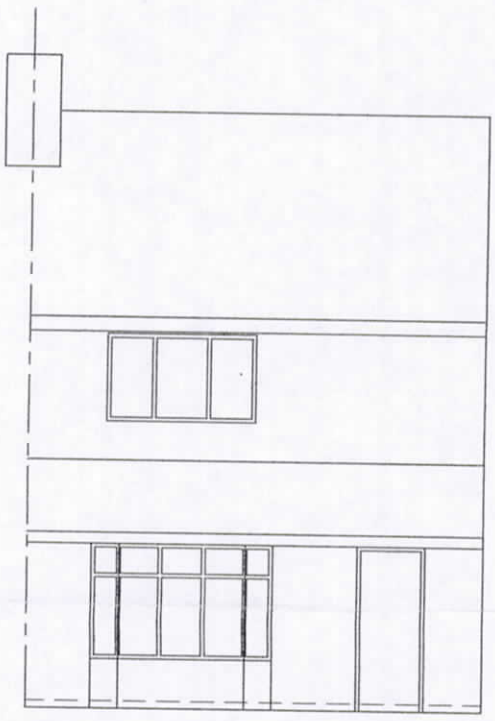

EXISTING FRONT ELEVATION

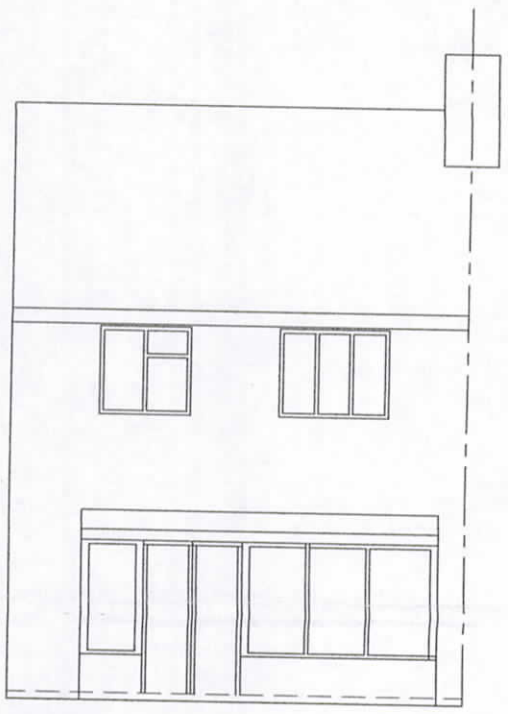

EXISTING REAR ELEVATION

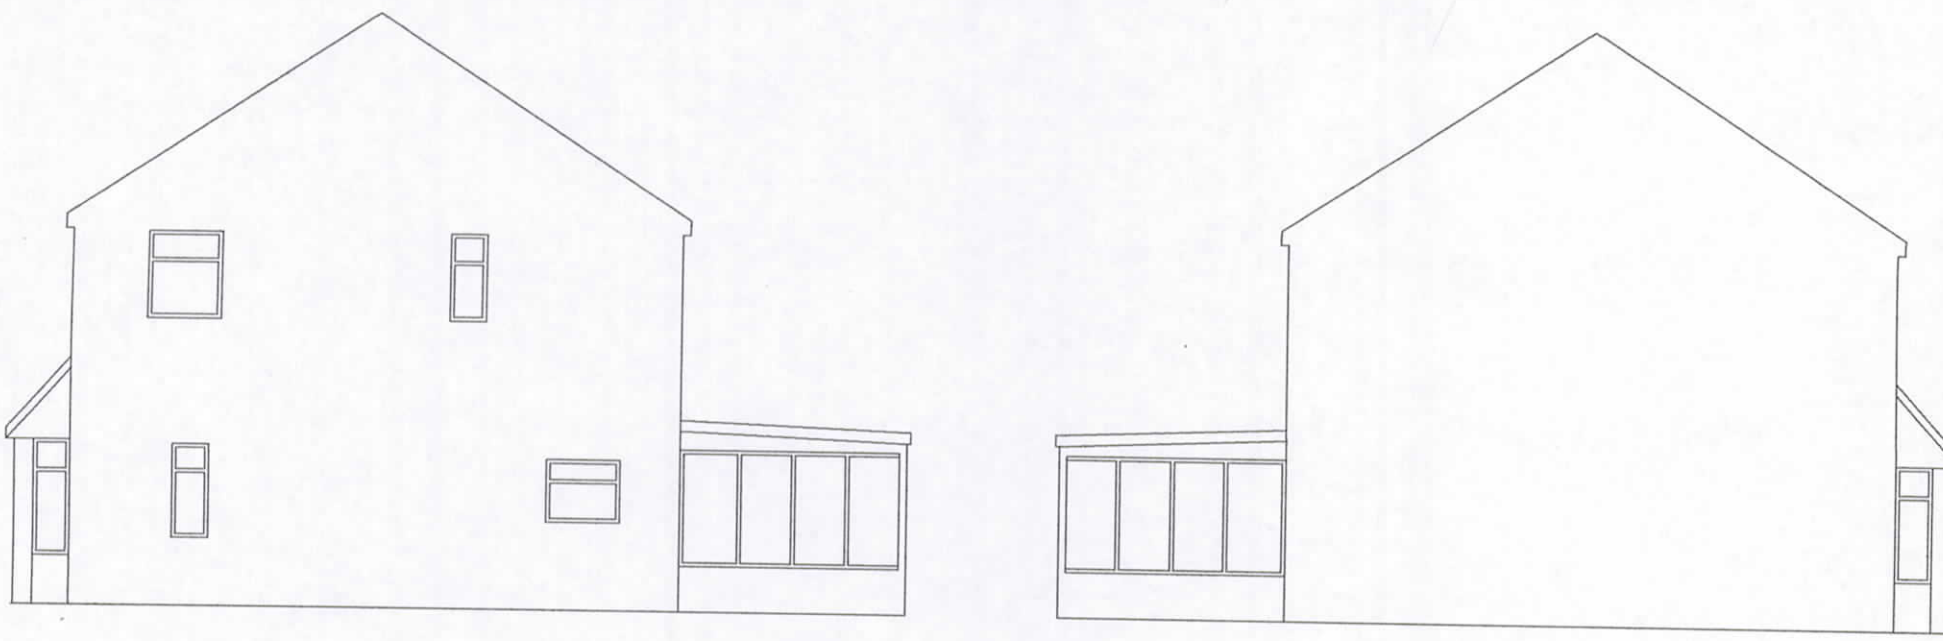

EXISTING SIDE ELEVATIONS

0 1 2 3 4 5 6

Scale bar 1:100

Client SHAHID RASHID	Job Title DOUBLE STOREY SIDE AND PART REAR EXTENSION AND SINGLE STOREY REAR EXTENSION AT 13 ATTLEE ROAD, YEADING, UB4 9JB	Scale 1:100
Drawing Title EXISTING ELEVATIONS AND SECTION		Date APRIL 2014
		Drawing No. 13/AR/02