

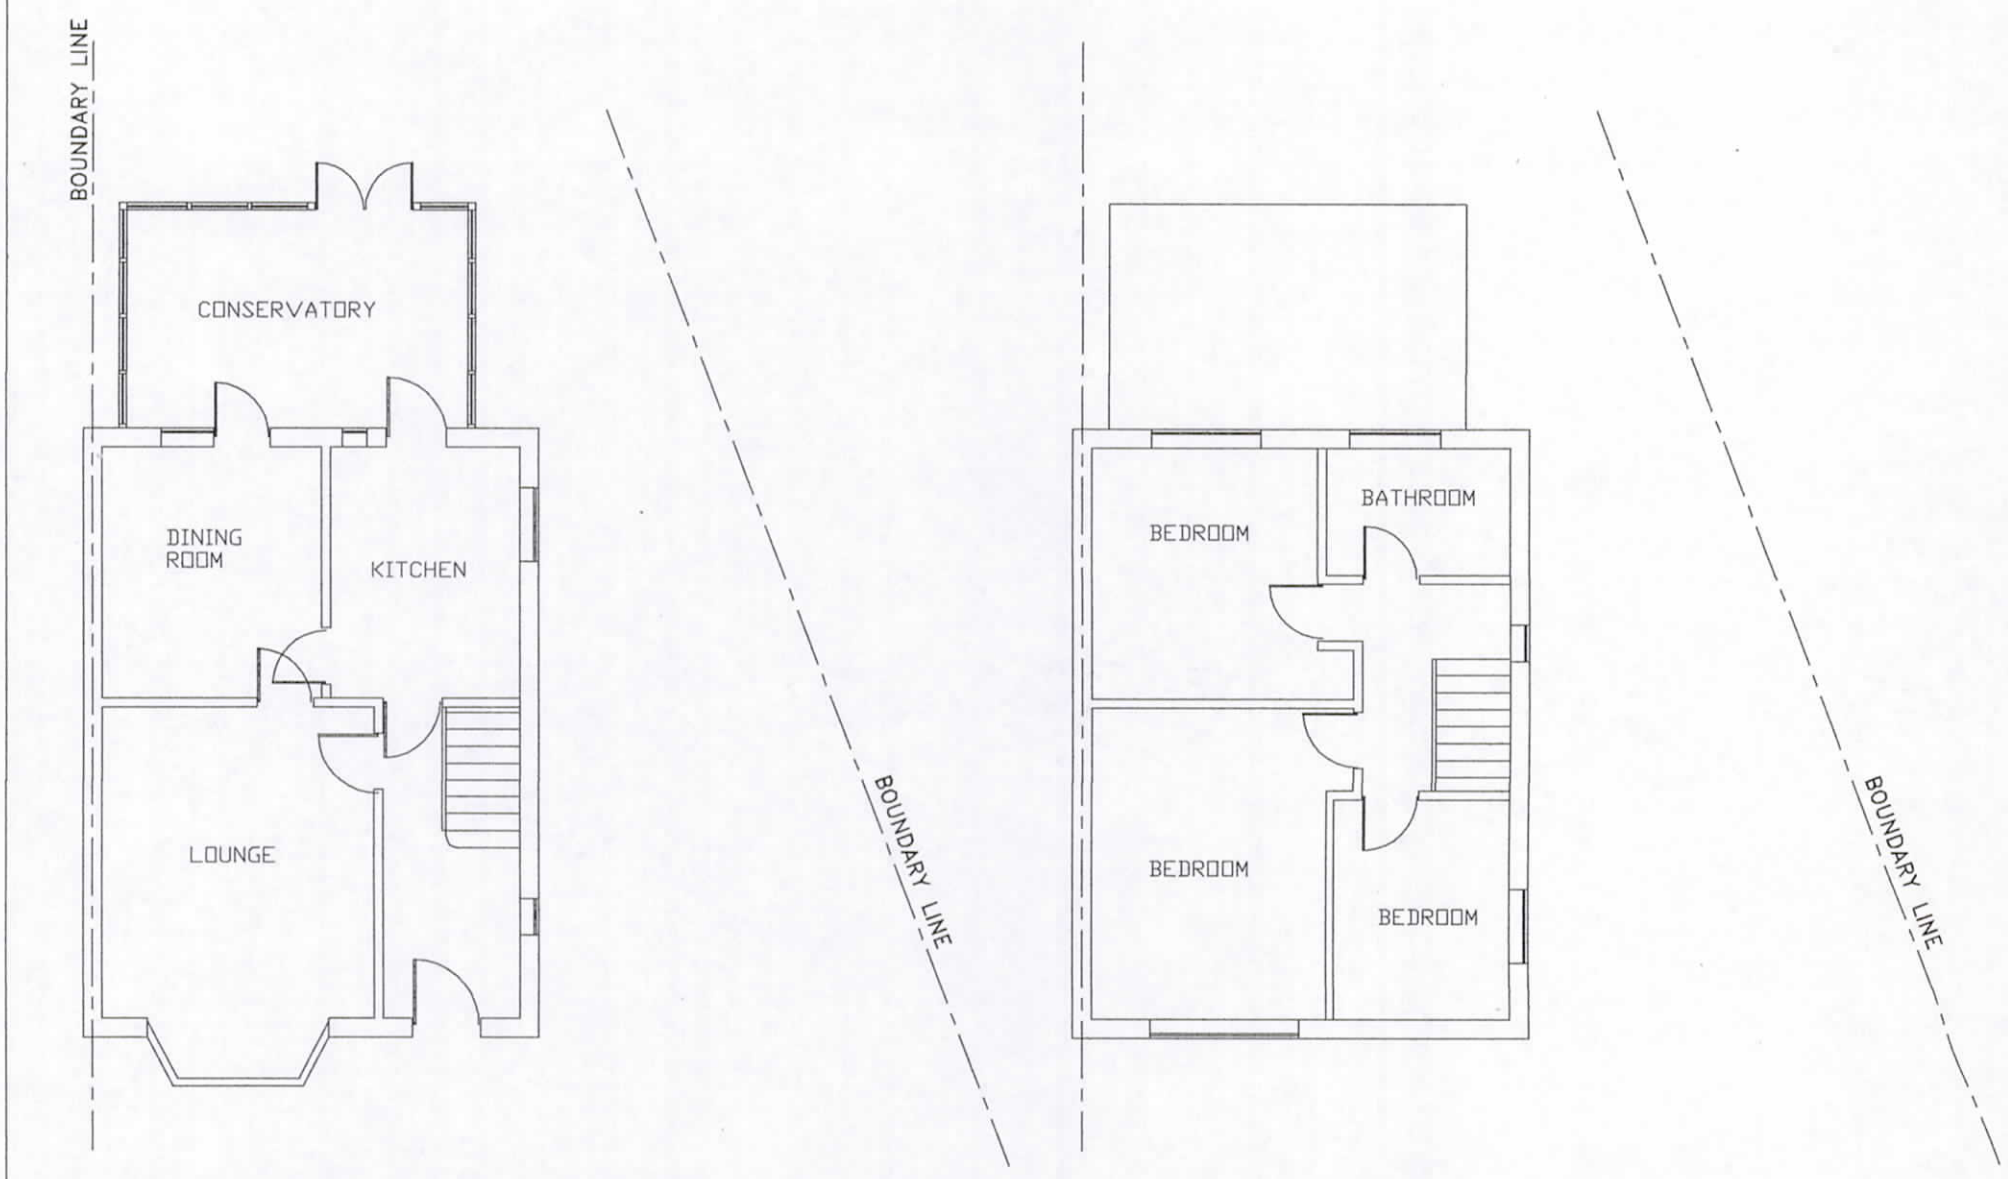


EXISTING GROUND FLOOR PLAN

EXISTING FIRST FLOOR PLAN

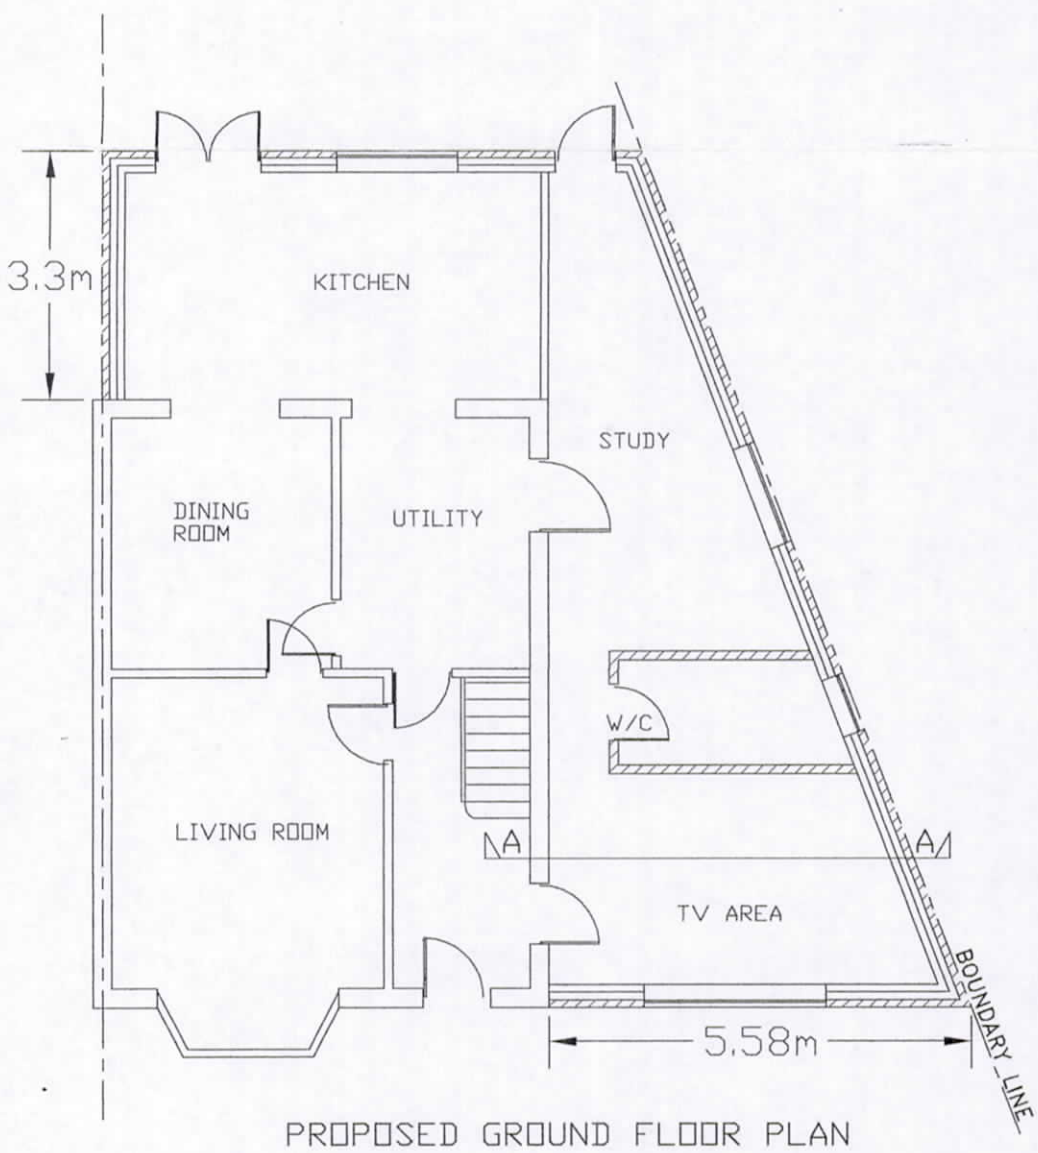

PROPOSED GROUND FLOOR PLAN

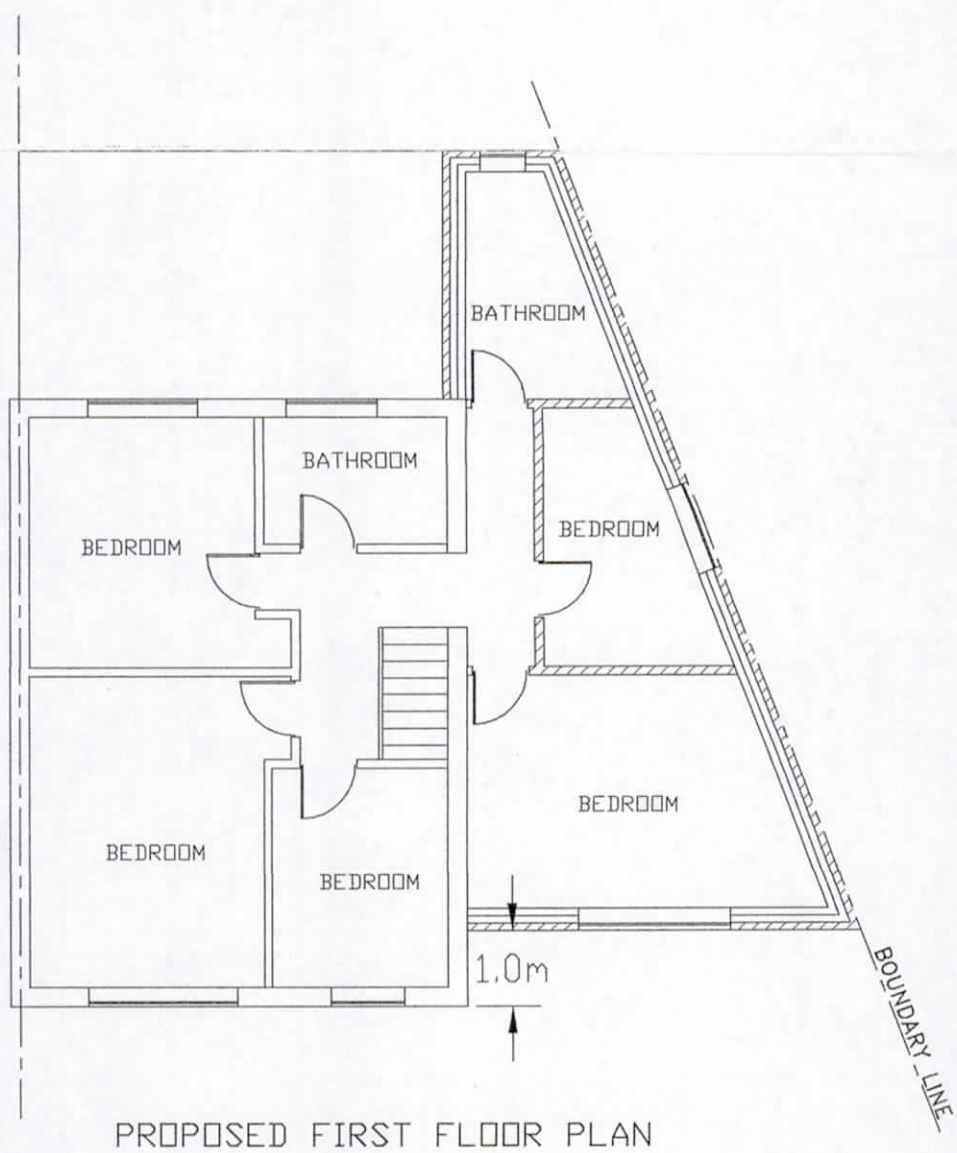

PROPOSED FIRST FLOOR PLAN

0 1 2 3 4 5 6

Scale bar 1:100

Client: SHAHID RASHID	Job Title: DOUBLE STOREY SIDE AND PART REAR EXTENSION AND SINGLE STOREY REAR EXTENSION AT 13 ATTLEE ROAD, YEADING, UB4 9JB	Scale: 1:100
Drawing Title: FLOOR PLANS		Date: APRIL 2014
		Drawing No.: 13/AR/01