



PROPOSED FRONT ELEVATION




PROPOSED REAR ELEVATION

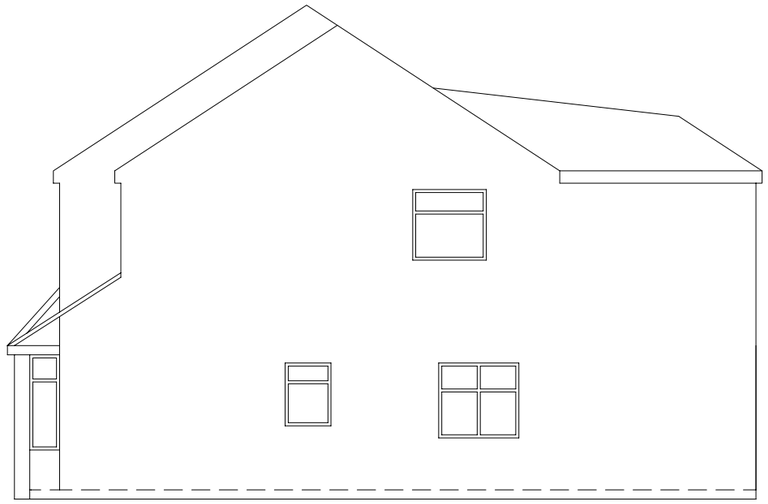

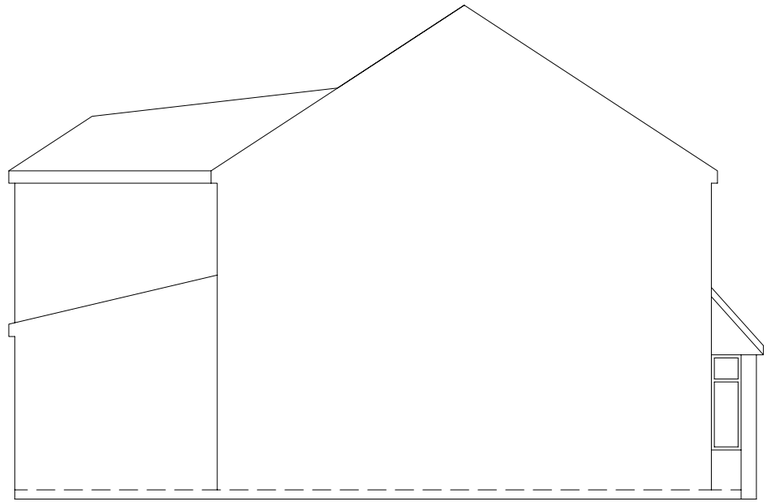

PROPOSED SIDE ELEVATIONS

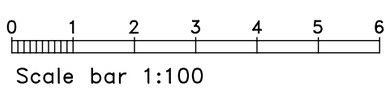

Client SHAHID RASHID	Job Title DOUBLE STOREY SIDE AND PART REAR EXTENSION AND SINGLE STOREY REAR EXTENSION AT 13 ATTLEE ROAD, YEADING, UB4 9JB
Drawing Title PROPOSED ELEVATIONS	Scale 1:100 @ A3 PAPER Date JUNE 2014 Drawing No. 13/AR/03/B