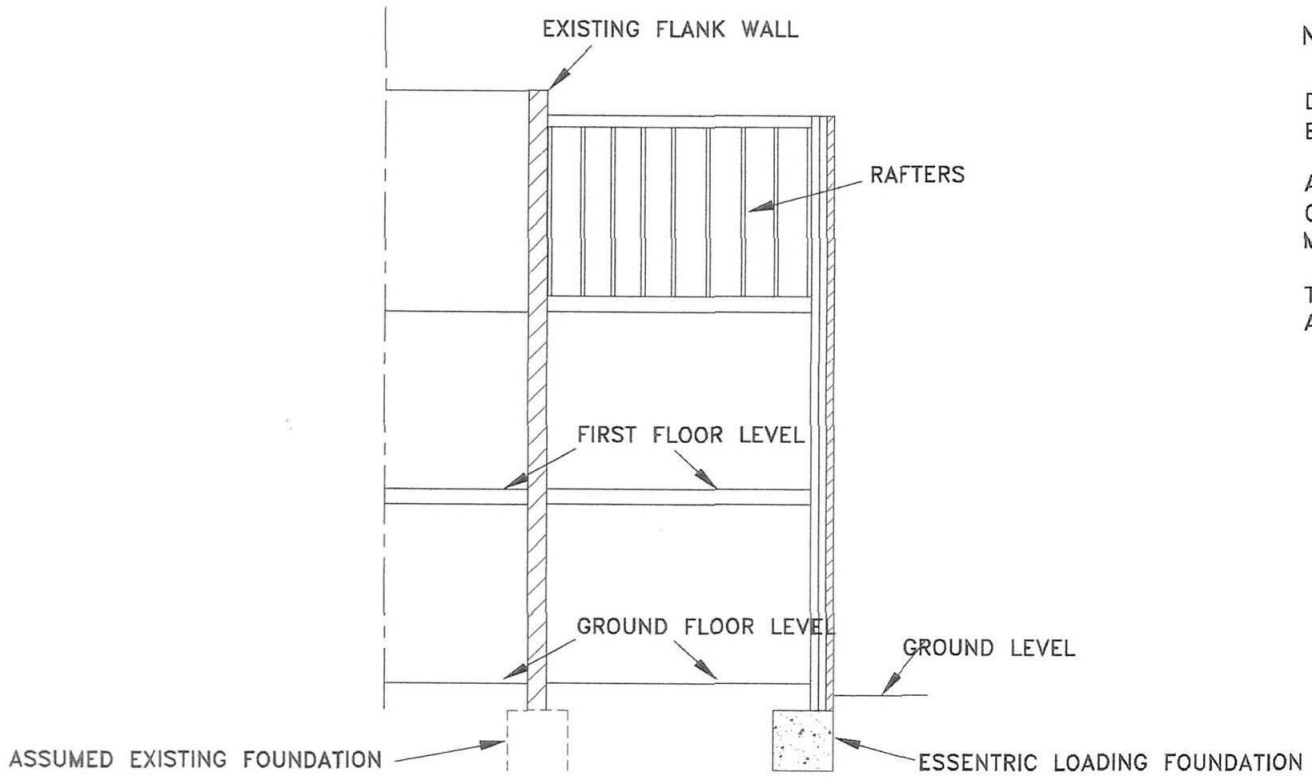



SECTION A-A

NOTES;

DIMENSIONS ARE TO CHECKED AND CONFIRMED BEFORE CONSTRUCTION PHASE.

ALL NEW EXTERNAL MATERIALS TO MATCH, AS CLOSE AS POSSIBLE, TO EXISTING EXTERNAL MATERIALS.

THE CLIENT IS RESPONSIBLE FOR PARTY WALL AGREEMENT OR ISSUES RELATING TO PARTY WALL

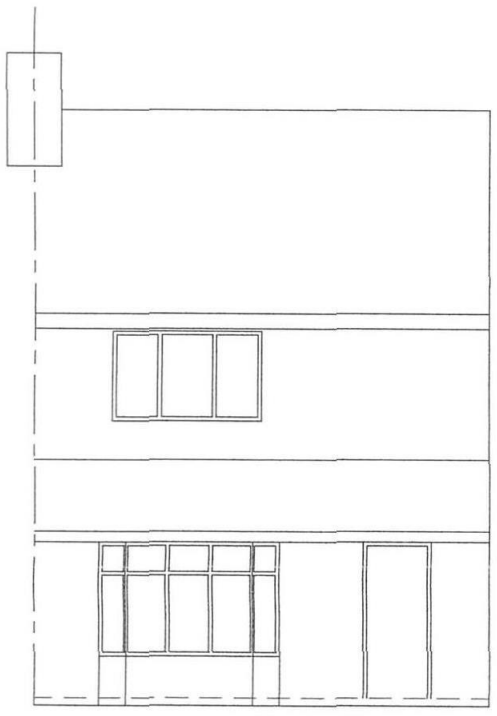


EXISTING FRONT ELEVATION



EXISTING REAR ELEVATION



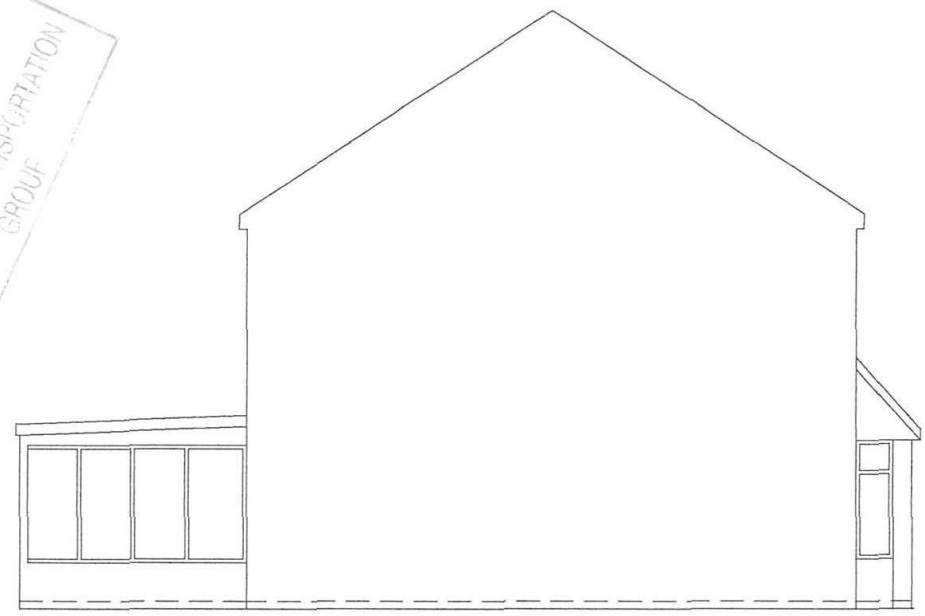

EXISTING SIDE ELEVATIONS

LONDON BORO OF HILLINGDON
ACCEPTED
16 DEC 2014
PLANNING & TRANSPORTATION
GROUP

0 1 2 3 4 5 6

Scale bar 1:100

Client: SHAHID RASHID	Job Title: DOUBLE STOREY SIDE AND SINGLE STOREY REAR EXTENSION AT 13 ATTLEE ROAD, YEADING, UB4 9JB	Scale: 1:100
Drawing Title: EXISTING ELEVATIONS AND SECTION		Date: NOVEMBER 2014
		Drawing No.: 13/AR/02