

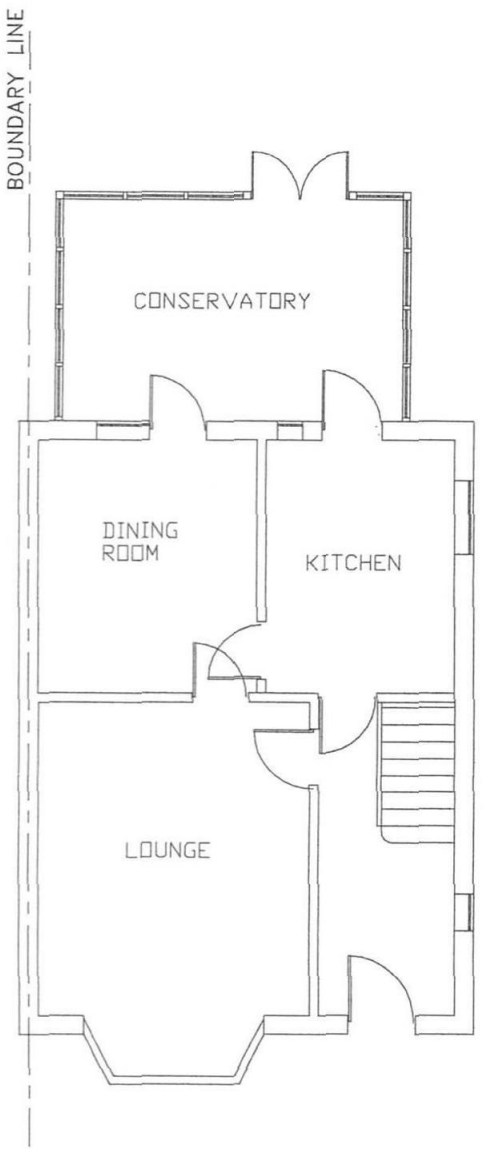



EXISTING GROUND FLOOR PLAN

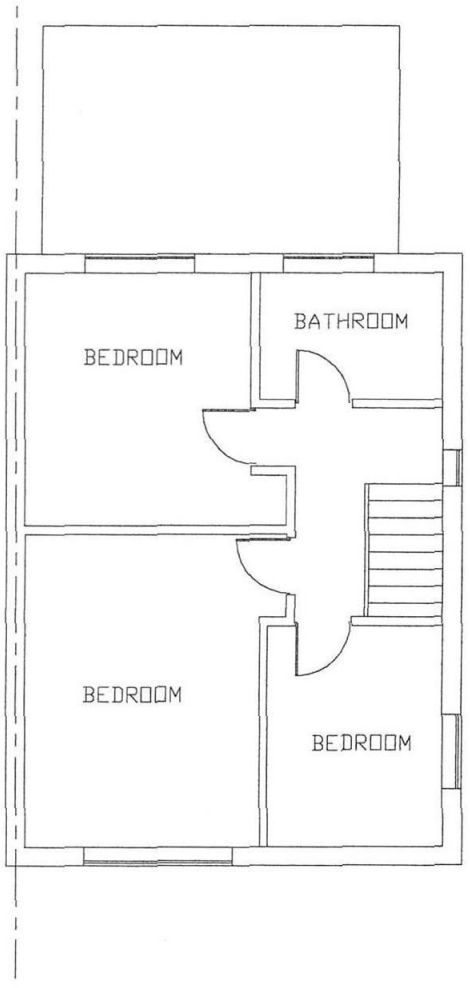

EXISTING FIRST FLOOR PLAN

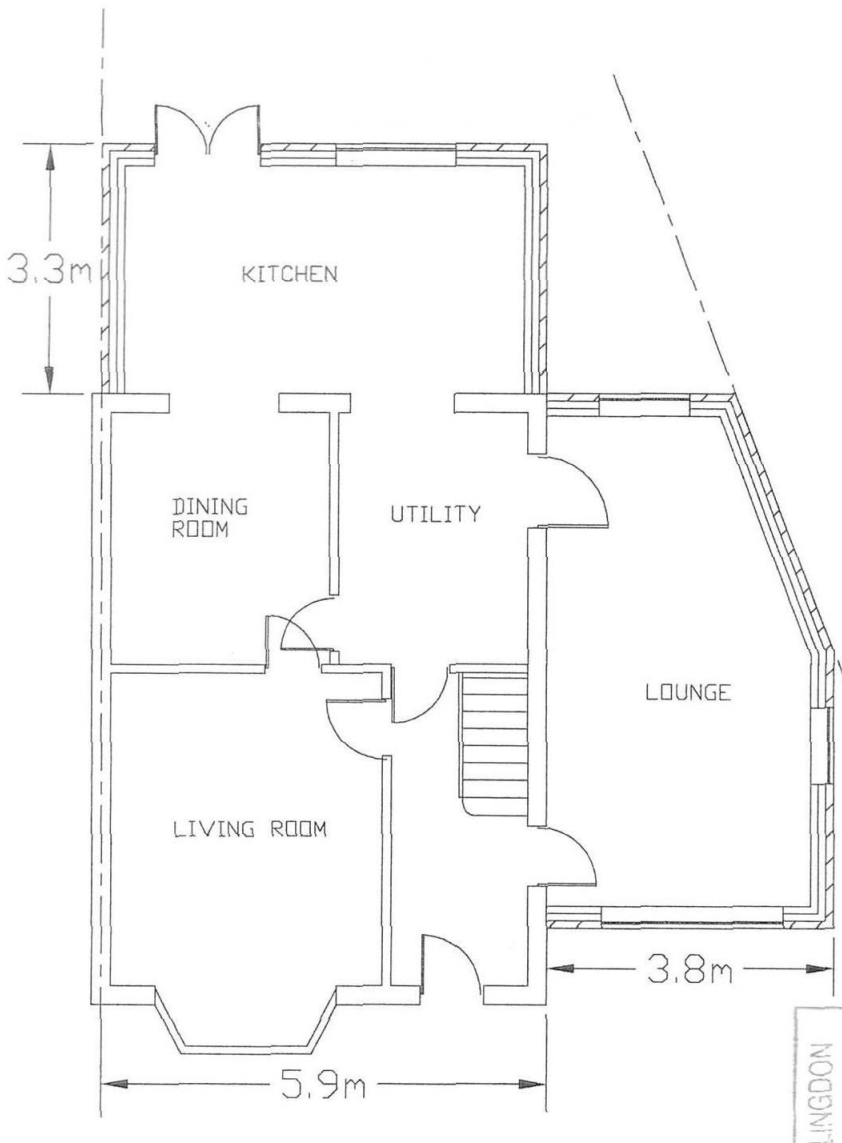

PROPOSED GROUND FLOOR PLAN

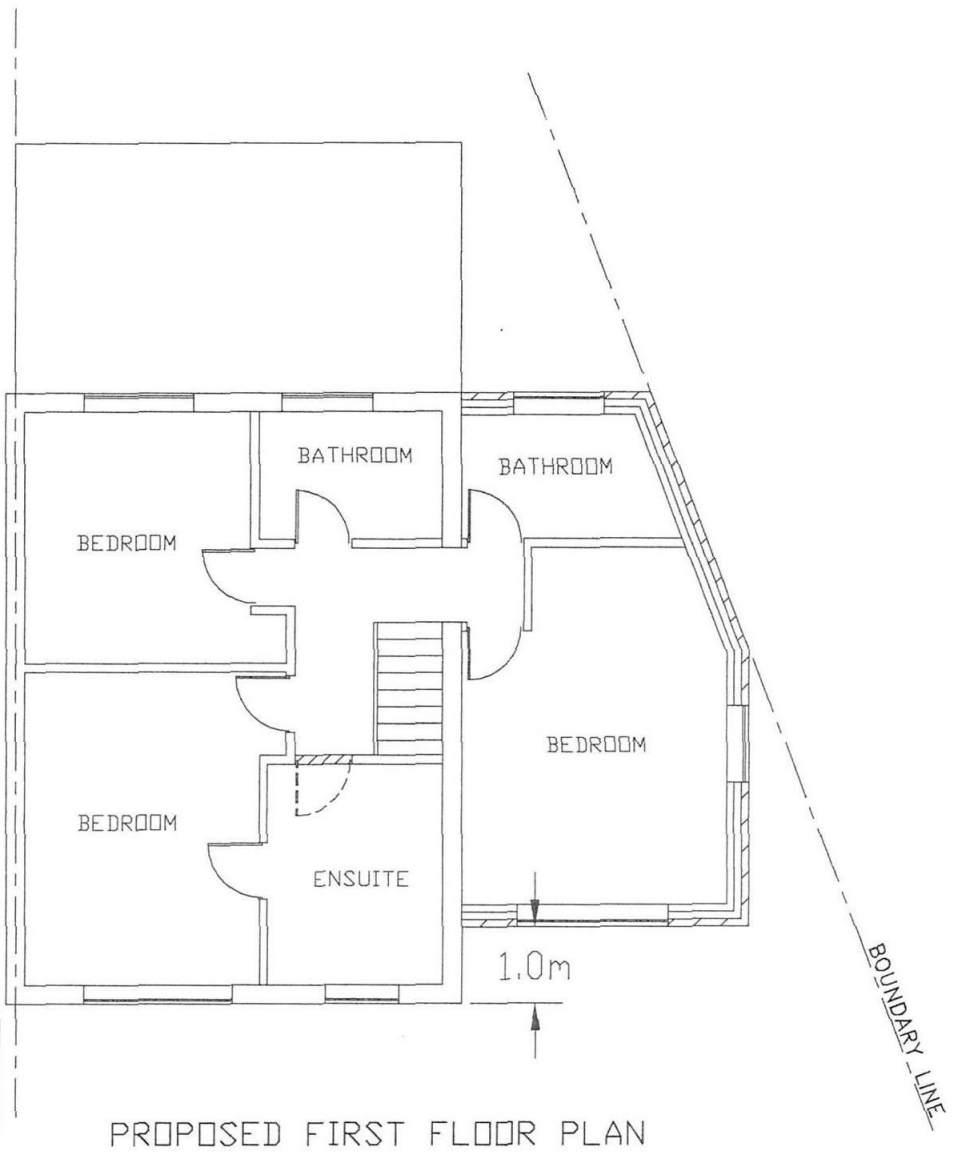

PROPOSED FIRST FLOOR PLAN

LON BORO HILLINGDON
ACCEPTED
16 DEC 2014
PLANNING & TRANSPORTATION GROUP

0 1 2 3 4 5 6

Scale bar 1:100

Client: SHAHID RASHID	Job Title: DOUBLE STOREY SIDE AND SINGLE STOREY REAR EXTENSION AT 13 ATTLEE ROAD, YEADING, UB4 9JB	Scale: 1:100
		Date: NOVEMBER 2014
Drawing Title: FLOOR PLANS		Drawing No.: 13/AR/01