



PROPOSED FRONT ELEVATION



PROPOSED REAR ELEVATION

LONDON BOROUGH OF HILLINGDON
ACCEPTED
16 DEC 2014
PLANNING & TRANSPORTATION GROUP

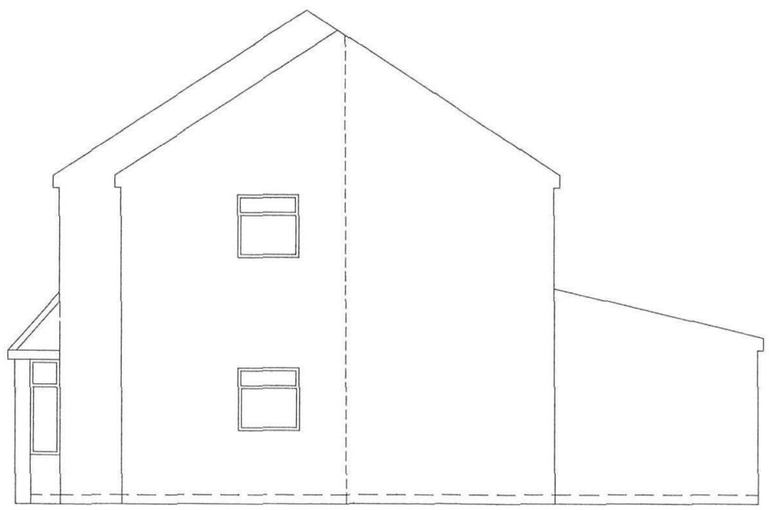

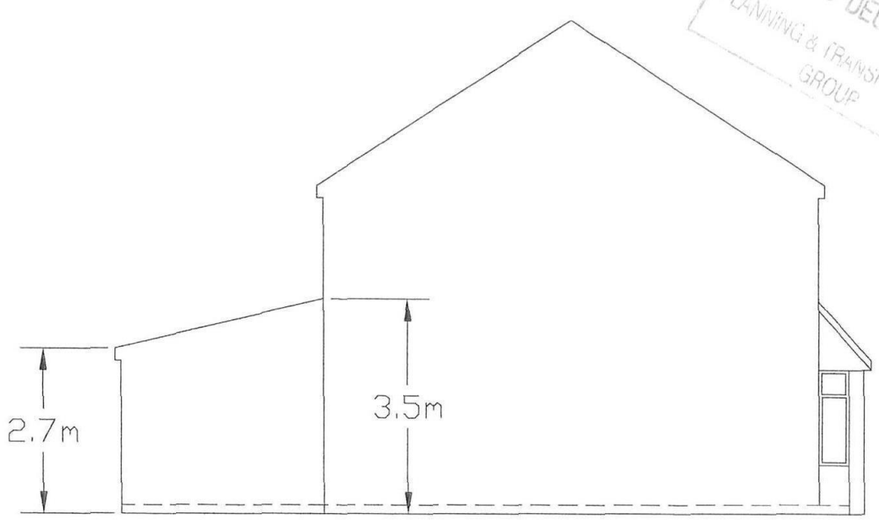

PROPOSED SIDE ELEVATIONS

0 1 2 3 4 5 6
Scale bar 1:100

Client SHAHID RASHID	Job Title DOUBLE STOREY SIDE AND SINGLE STOREY REAR EXTENSION AT 13 ATTLEE ROAD, YEADING, UB4 9JB	Scale 1:100
Drawing Title PROPOSED ELEVATIONS		Date NOVEMBER 2014
		Drawing No. 13/AR/03