

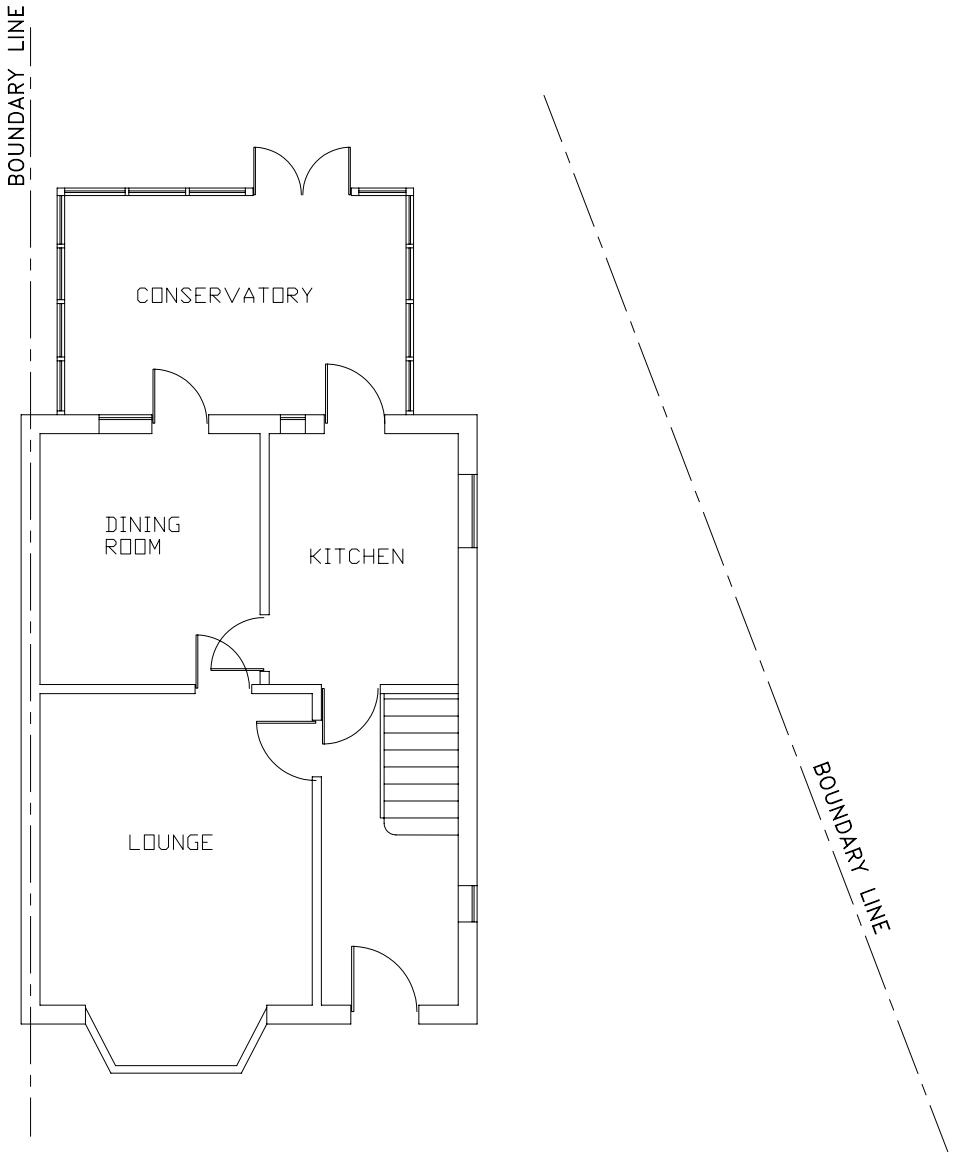



EXISTING GROUND FLOOR PLAN

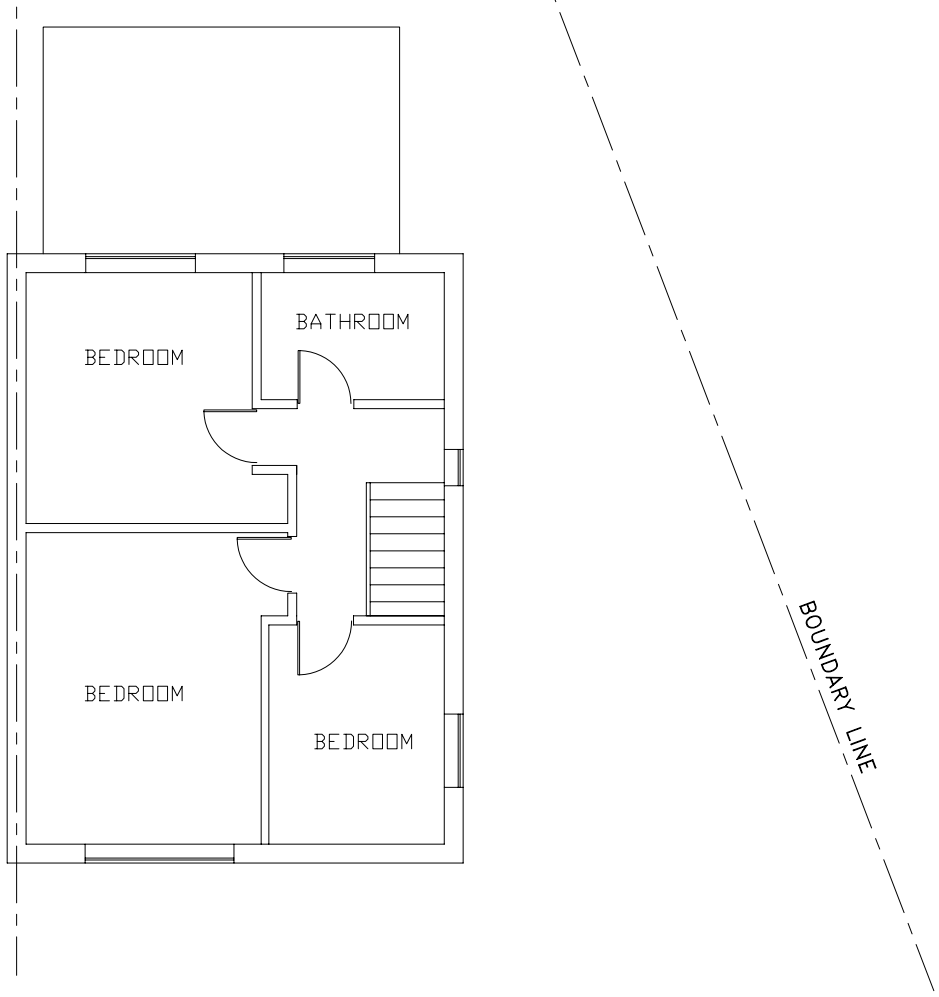

EXISTING FIRST FLOOR PLAN

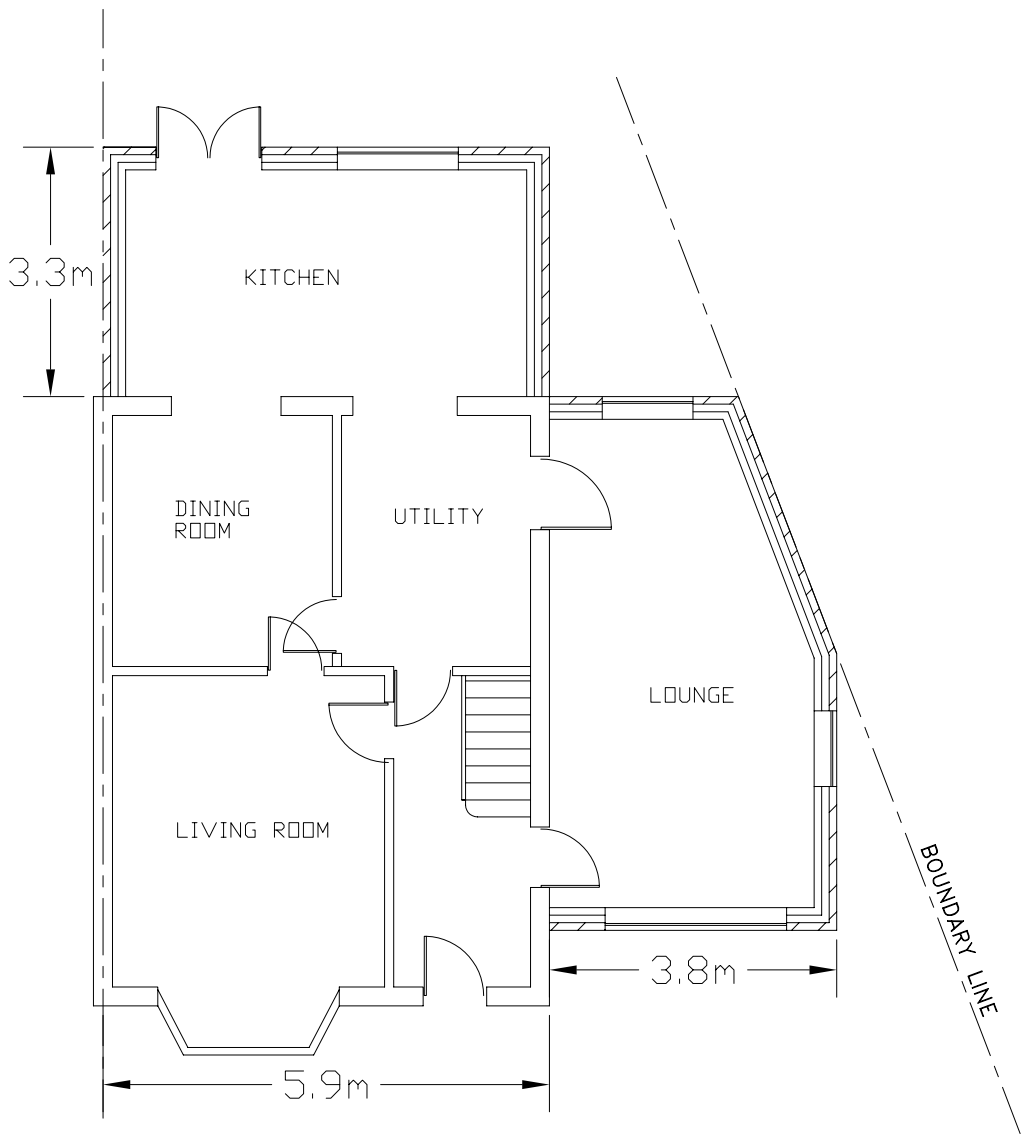

PROPOSED GROUND FLOOR PLAN

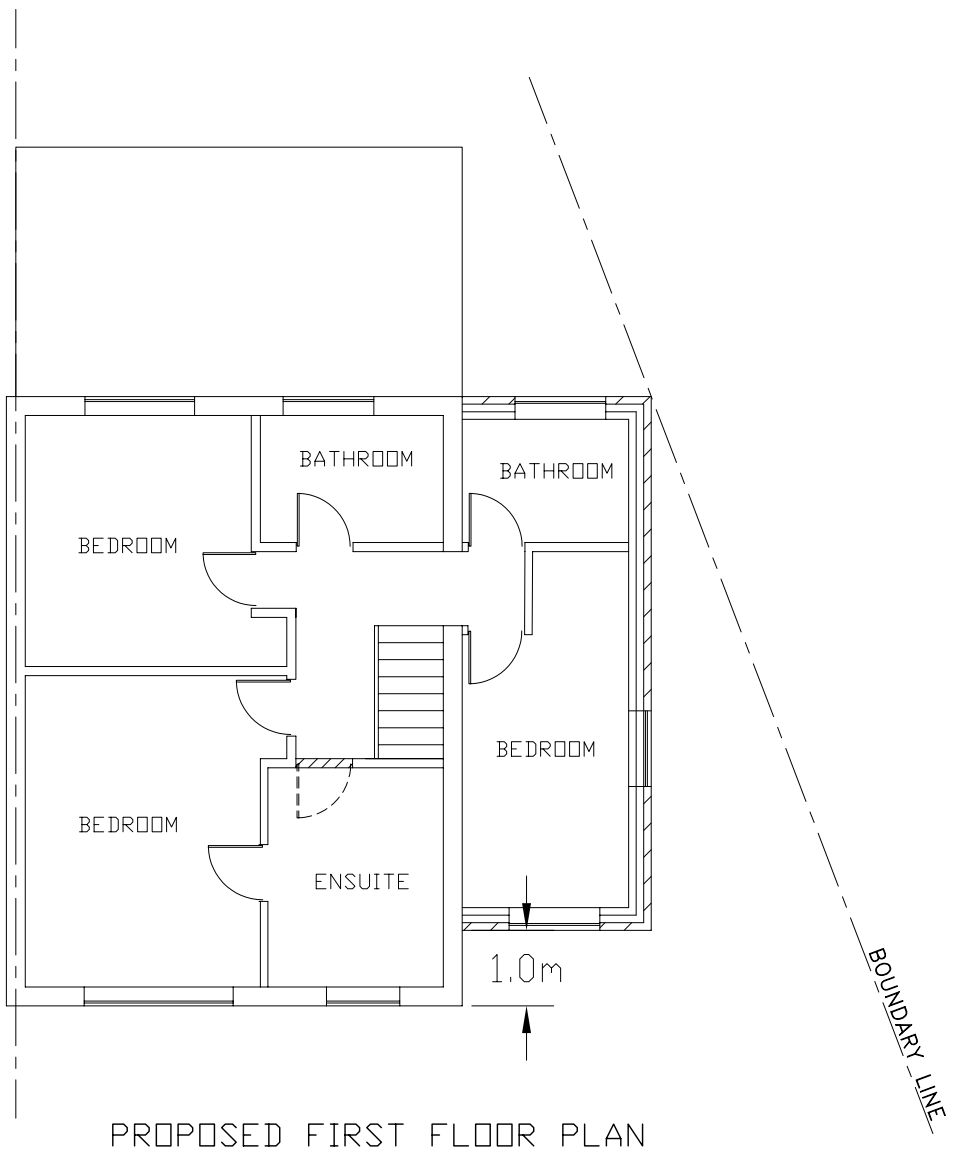

PROPOSED FIRST FLOOR PLAN

0 1 2 3 4 5 6

Scale bar 1:100

Client SHAHID RASHID	Job Title DOUBLE STOREY SIDE AND SINGLE STOREY REAR EXTENSION AT 13 ATTLEE ROAD, YEADING, UB4 9JB	Scale 1:100
Drawing Title FLOOR PLANS		Date FEBRUARY 2015
		Drawing No. 13/AR/01/A