



PROPOSED FRONT ELEVATION



PROPOSED REAR ELEVATION

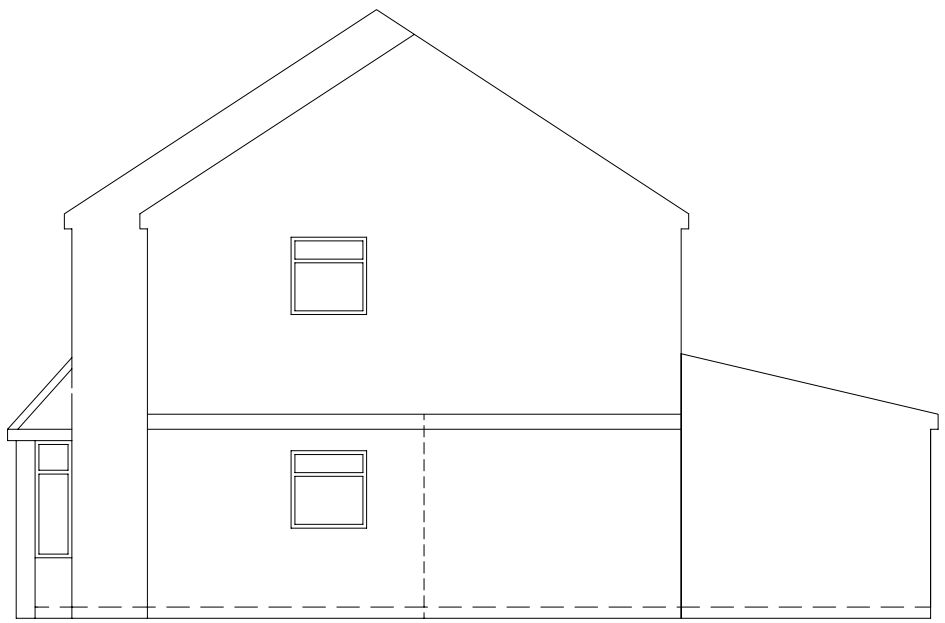

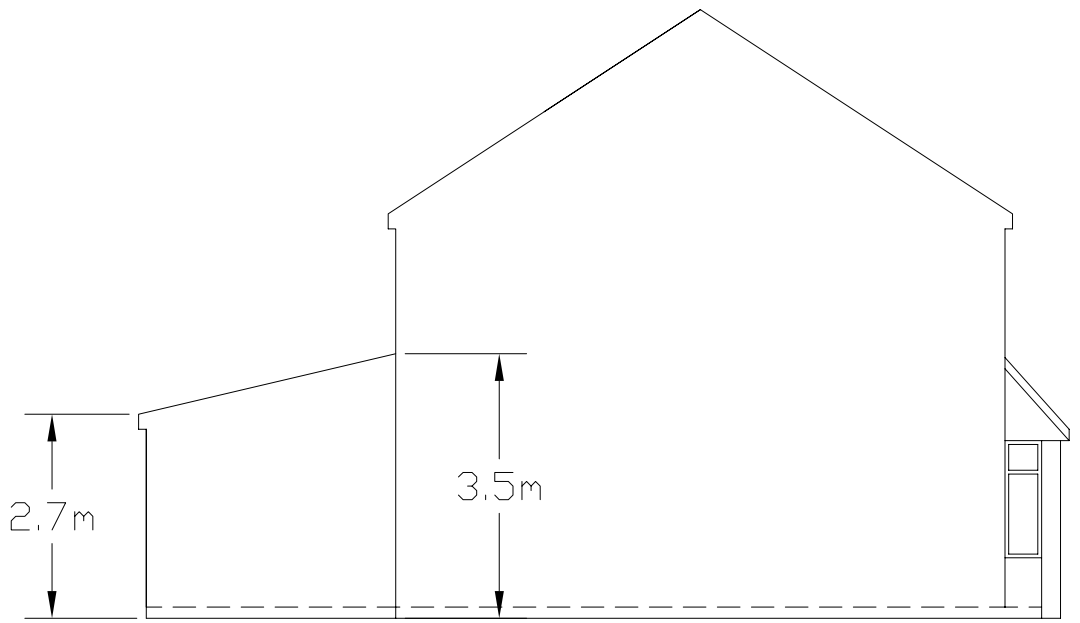

PROPOSED SIDE ELEVATIONS

0 1 2 3 4 5 6

Scale bar 1:100

Client SHAHID RASHID	Job Title DOUBLE STOREY SIDE AND SINGLE STOREY REAR EXTENSION AT 13 ATTLEE ROAD, YEADING, UB4 9JB	Scale 1:100
Drawing Title PROPOSED ELEVATIONS		Date FEBRUARY 2015
		Drawing No. 13/AR/02/A