




LOCATION PLAN
SCALE 1:1250

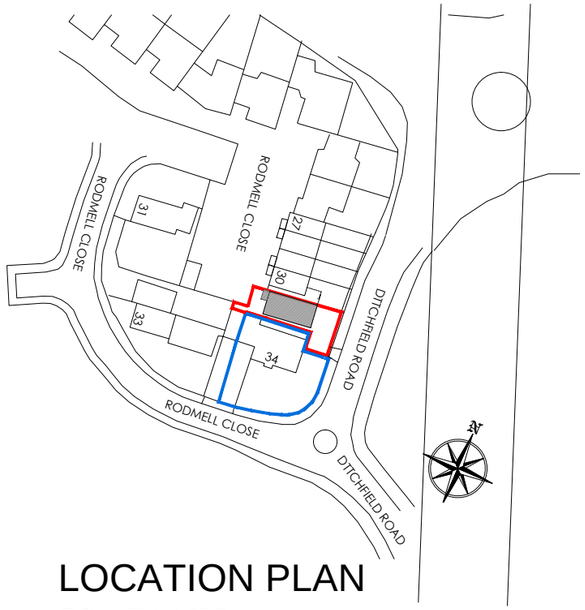


STREET ELEVATION (RODMELL CLOSE)
SCALE 1:200

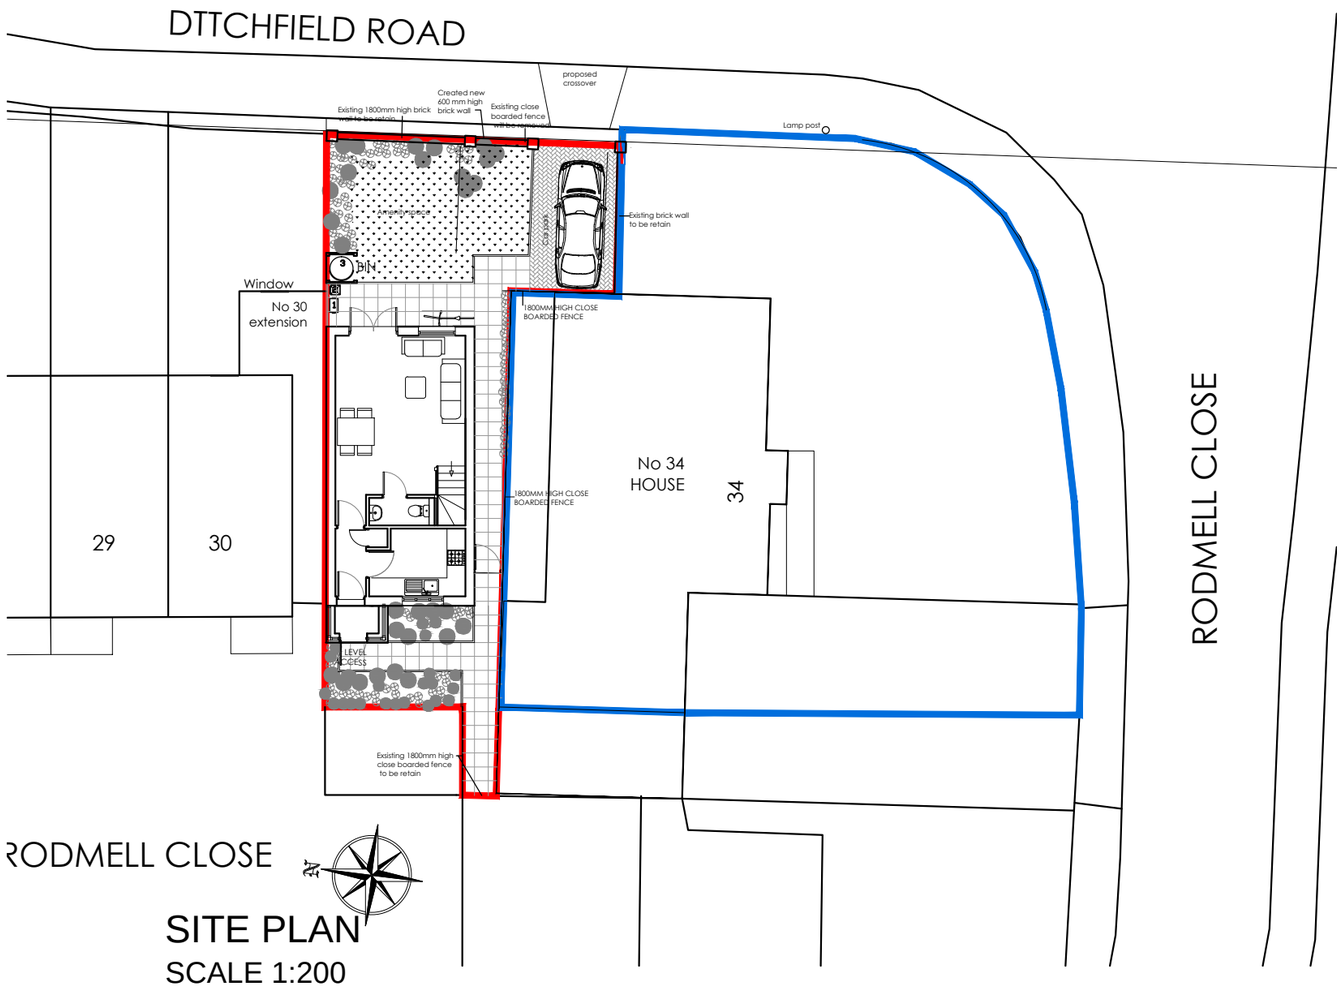


SITE PLAN
SCALE 1:200

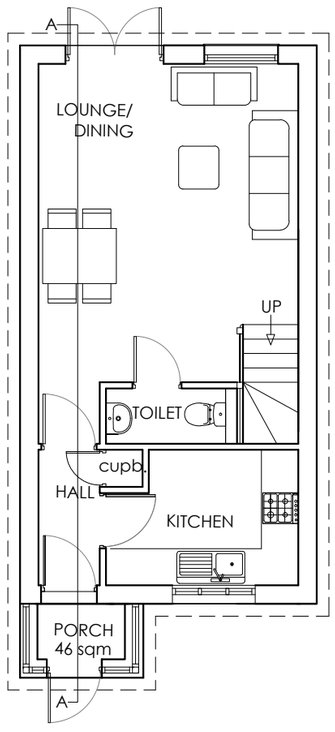

G. FLOOR PLAN

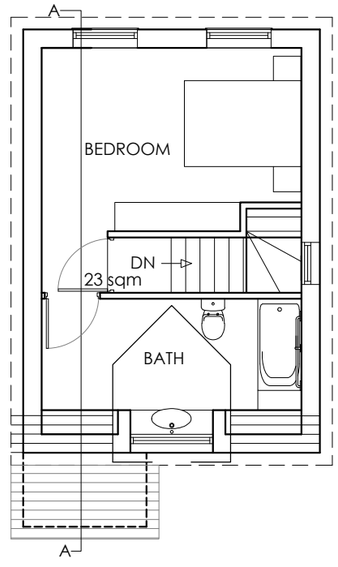

F. FLOOR PLAN

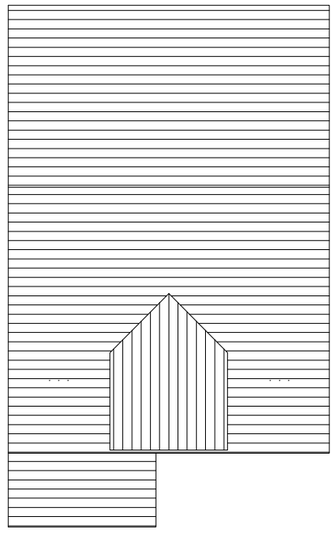

ROOF PLAN

0 1 2 3 4 5 6 7 8 9 10 mts 1:100

REV.	DATE	DESCRIPTION
A	28.05.2014	Street elevation title amended

PROJECT: PROPOSED ONE BED ROOM HOUSE
AT LAND ADJOINING
34 RODMELL CLOSE , HAYES, UB4 9RS

DRAWING TITLE: LOCATION, SITE & FLOOR PLANS

SCALE: 1:100, 1:200	DATE: MAY. 2014
DRAWN BY:	CAD Ref No. : 28.05.14 P01 P02 RODMELL
DRAWING No. 34 RMC P01	A3 REV. A