

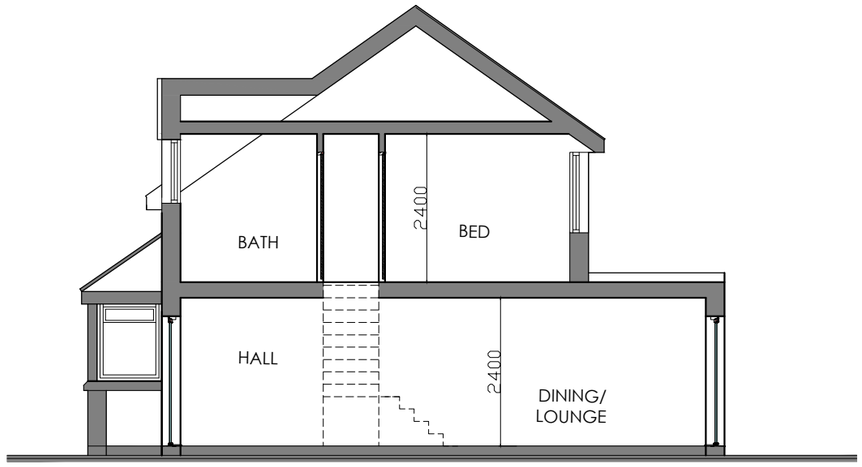



SECTION A-A
SCALE 1:100

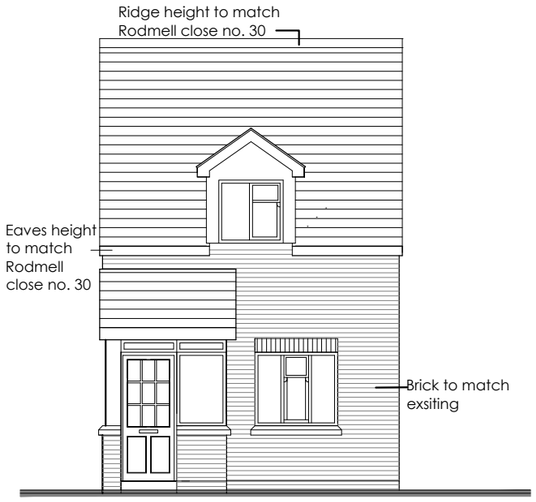


SOUTH ELEVATION
(FRONT)
SCALE 1:100

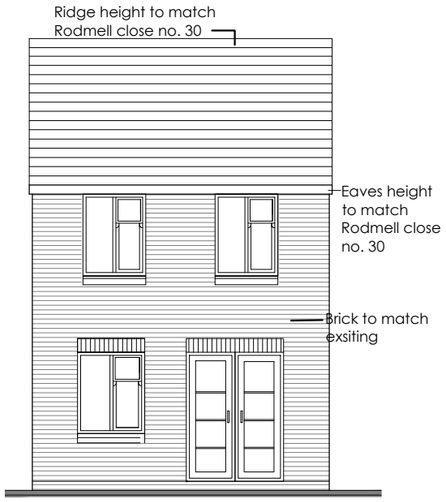


NORTH ELEVATION
(REAR)
SCALE 1:100

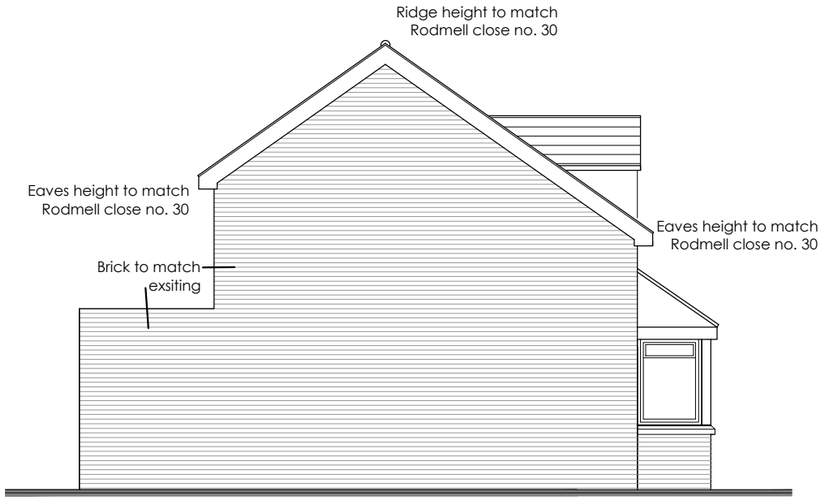

EAST ELEVATION
SCALE 1:100

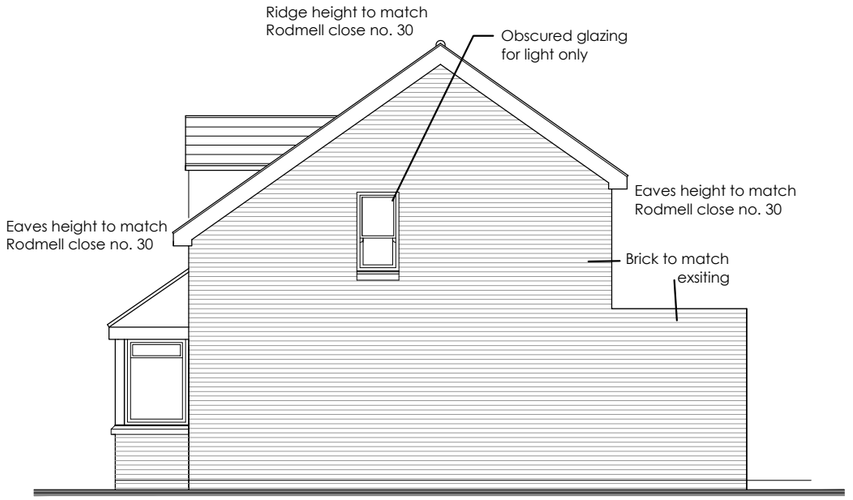

WEST ELEVATION
SCALE 1:100

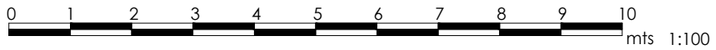

REV.	DATE	DESCRIPTION
A	28.05.2014	Rear elevation amended

PROJECT: PROPOSED ONE BED ROOM HOUSE
AT LAND ADJOINING
34 RODMELL CLOSE , HAYES, UB4 9RS

DRAWING TITLE: LOCATION, SITE & FLOOR PLANS

SCALE: 1:100, 1:200			DATE: MAR. 2014
DRAWN BY:			CAD Ref No. : 28.05.14 P01 P02 RODMELL
DRAWING No. 34 RMC P02		A3	REV.