

DEMOLITIONS | EXISTING WALL | NEW BRICK WALL | NEW TIMBER FRAMED STUD WALL | EXISTING ROOF | NEW ROOF

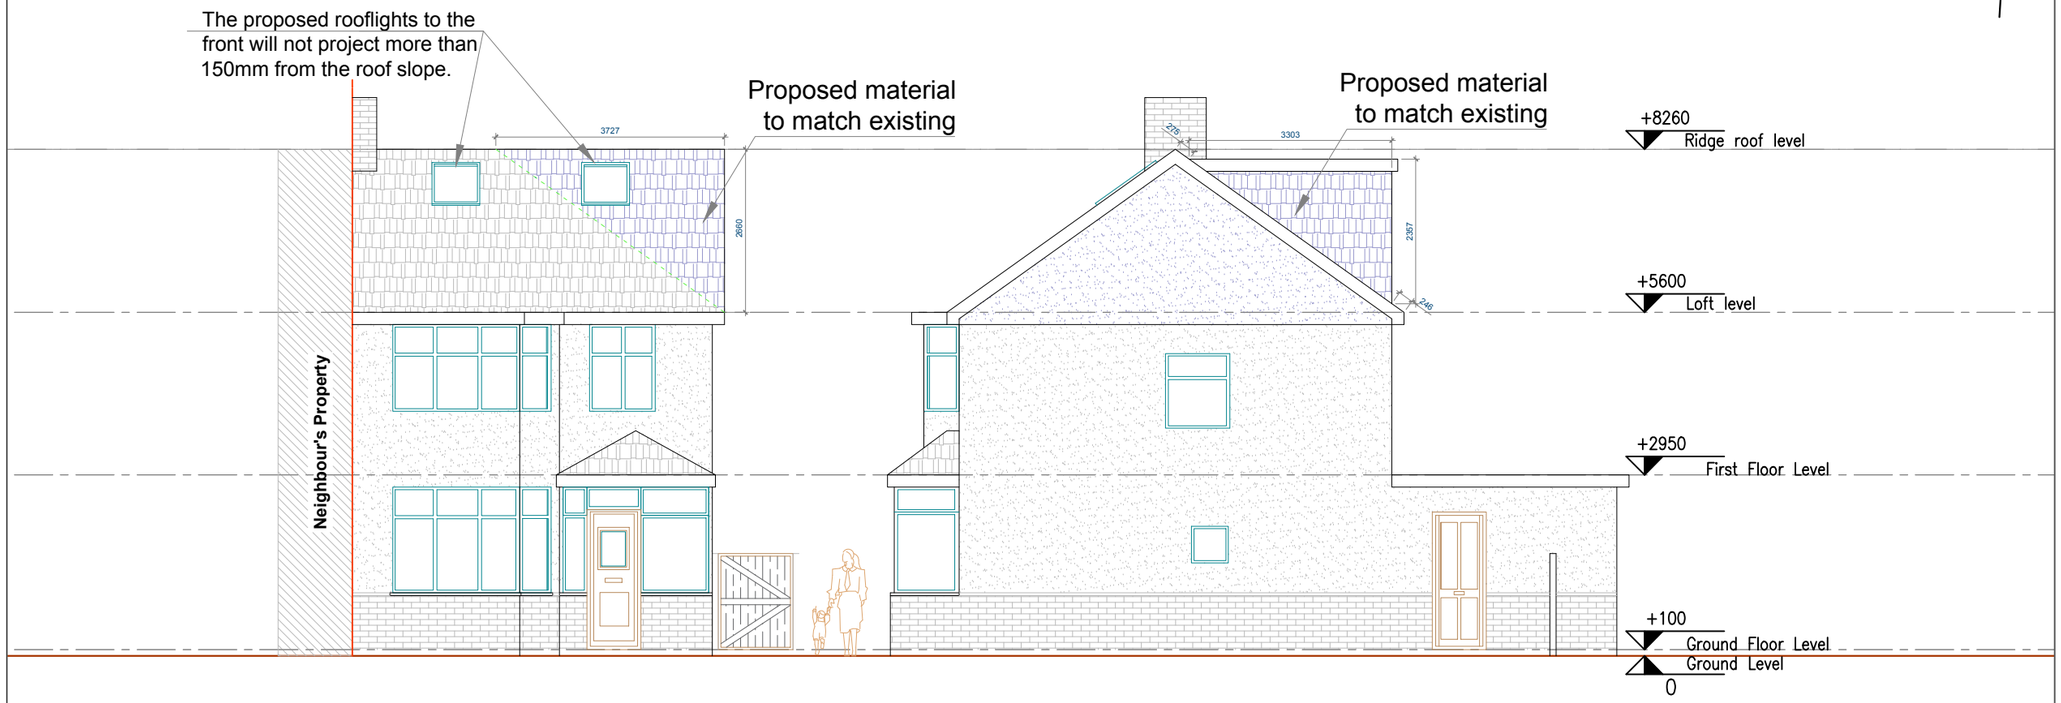

5 **PROPOSED FRONT ELEVATION**
SCALE 1:100 @ A3

6 **PROPOSED SIDE I ELEVATION**
SCALE 1:100 @ A3

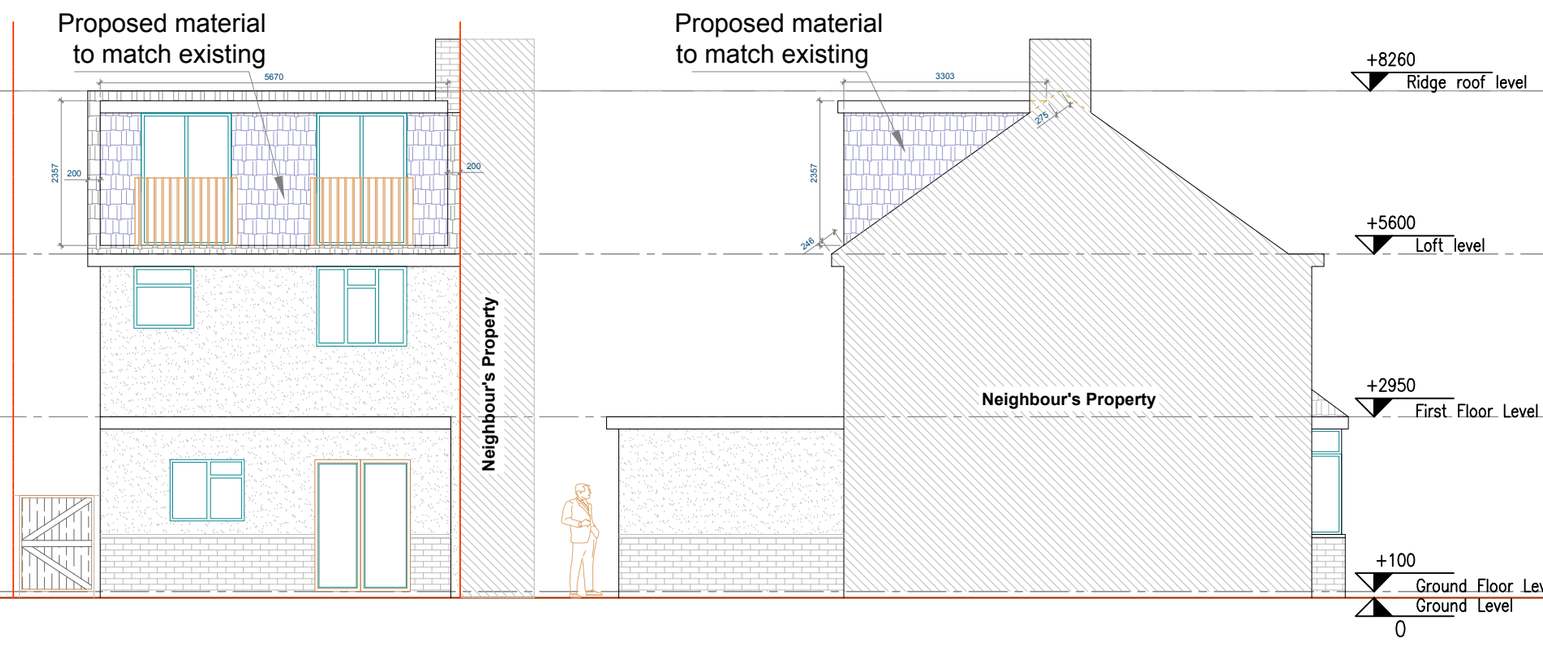

7 **PROPOSED REAR ELEVATION**
SCALE 1:100 @ A3

8 **PROPOSED SIDE II ELEVATION**
SCALE 1:100 @ A3

0 1 2 3 4 5 10M

General Notes:

All dimensions are in millimeters unless noted otherwise.
All dimensions to be verified on site.
For any discrepancies and omissions,it is recipient's responsibility to verify the same specifically with the designer.
The copyright of this drawing is held by ARMDB. No unauthorized use or copies are permitted without our consent.

ARM DESIGN & BUILD
www.armdb.co.uk
Phone: 020 8680 0776

Client
Waseem Jugon

Project Title
Proposed Loft Conversion

Project Address
@55 Dellfield Crescent
UB8 2EU

Drawing Title
PROPOSED DRAWINGS

Scale		A3
1:100		
Date 26/08/2020	Drawn	Checked SZ
Drawing No. ARMDB20/DC/006		Rev 00