



PROPOSED FIRST FLOOR PLAN

SCALE 1:50

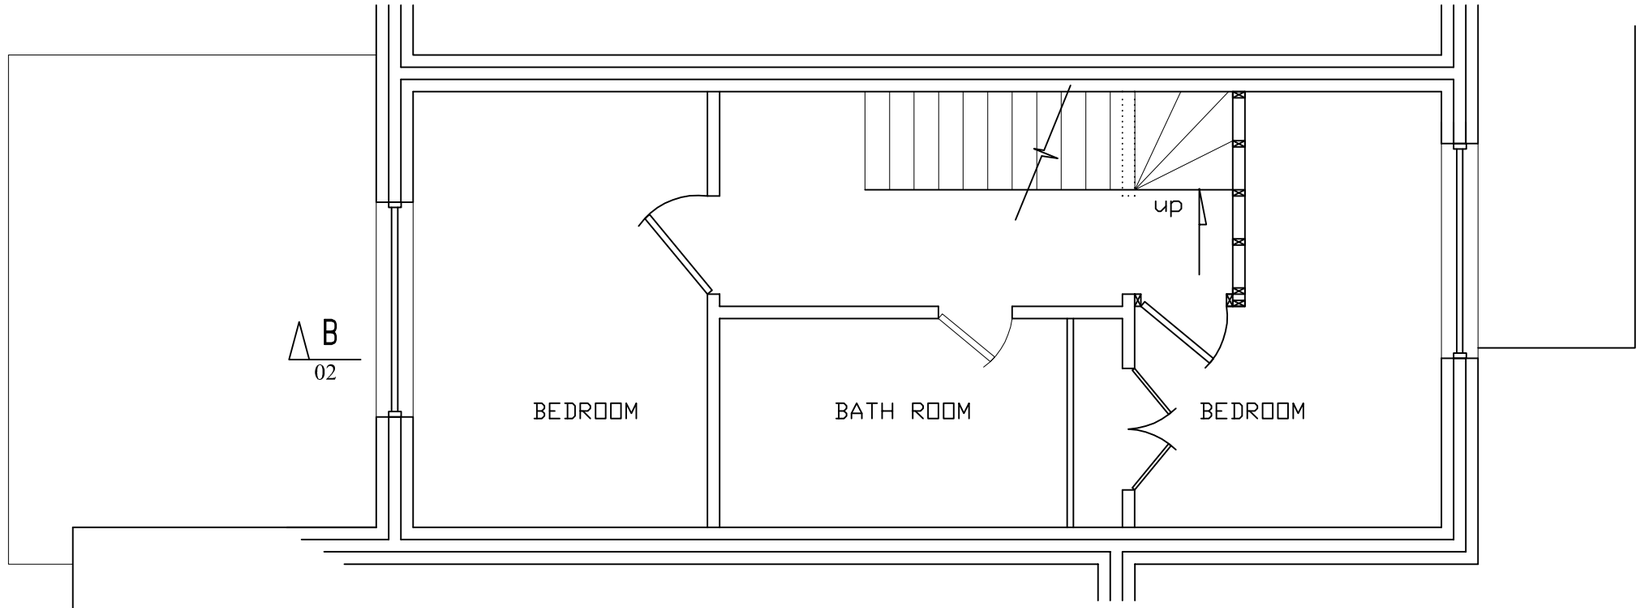

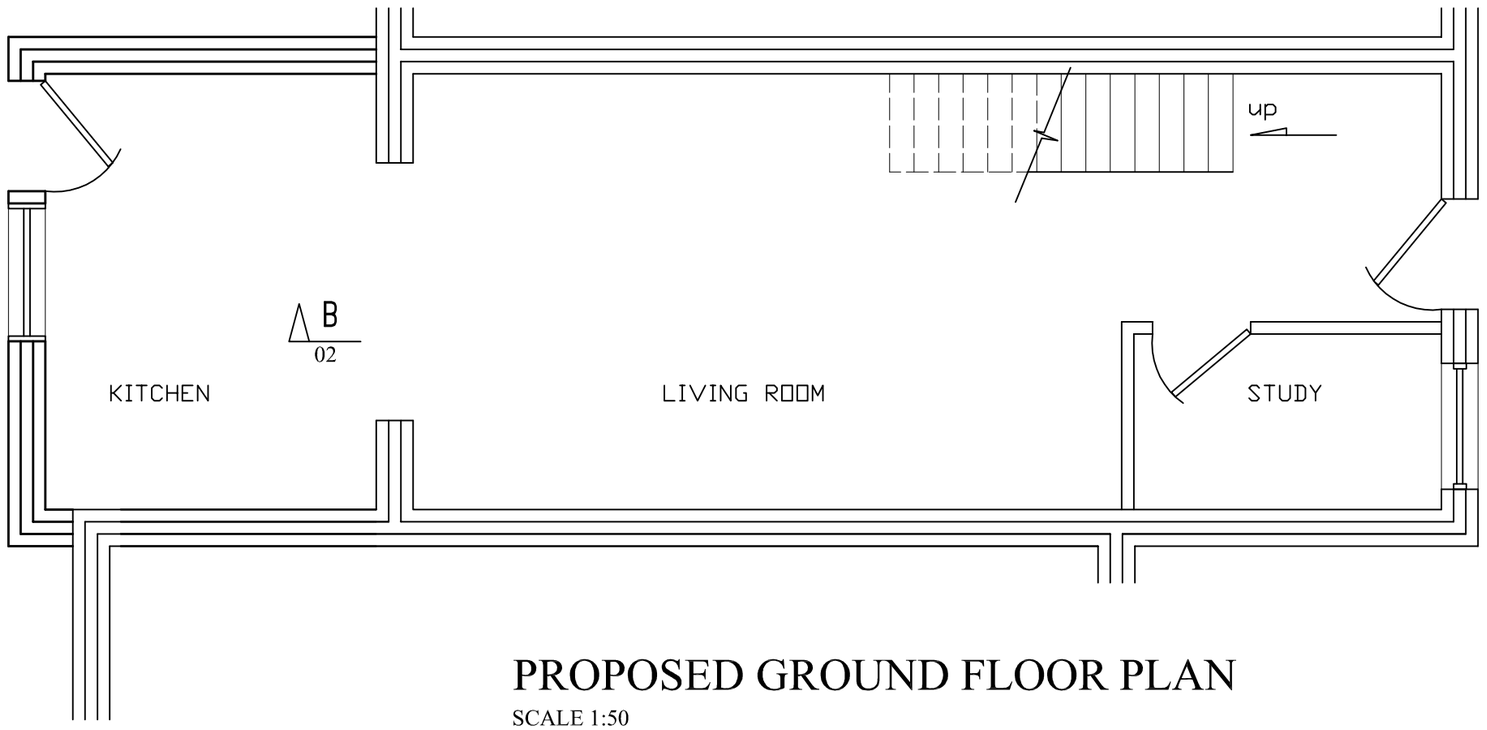

PROPOSED GROUND FLOOR PLAN

SCALE 1:50

Rev	Date	By	Details

SITE	37 Ramulis Drive Hayes Middlesex UB4 9PZ			
PROJECT	New extension and Loft Conversion			
TITLE	Proposed Ground and First Floor Plan			
SCALE ON A3	1 to 50	BY -	CHK BY -	DATE 01.10.14
DRWG No.	P12		REV	P1