
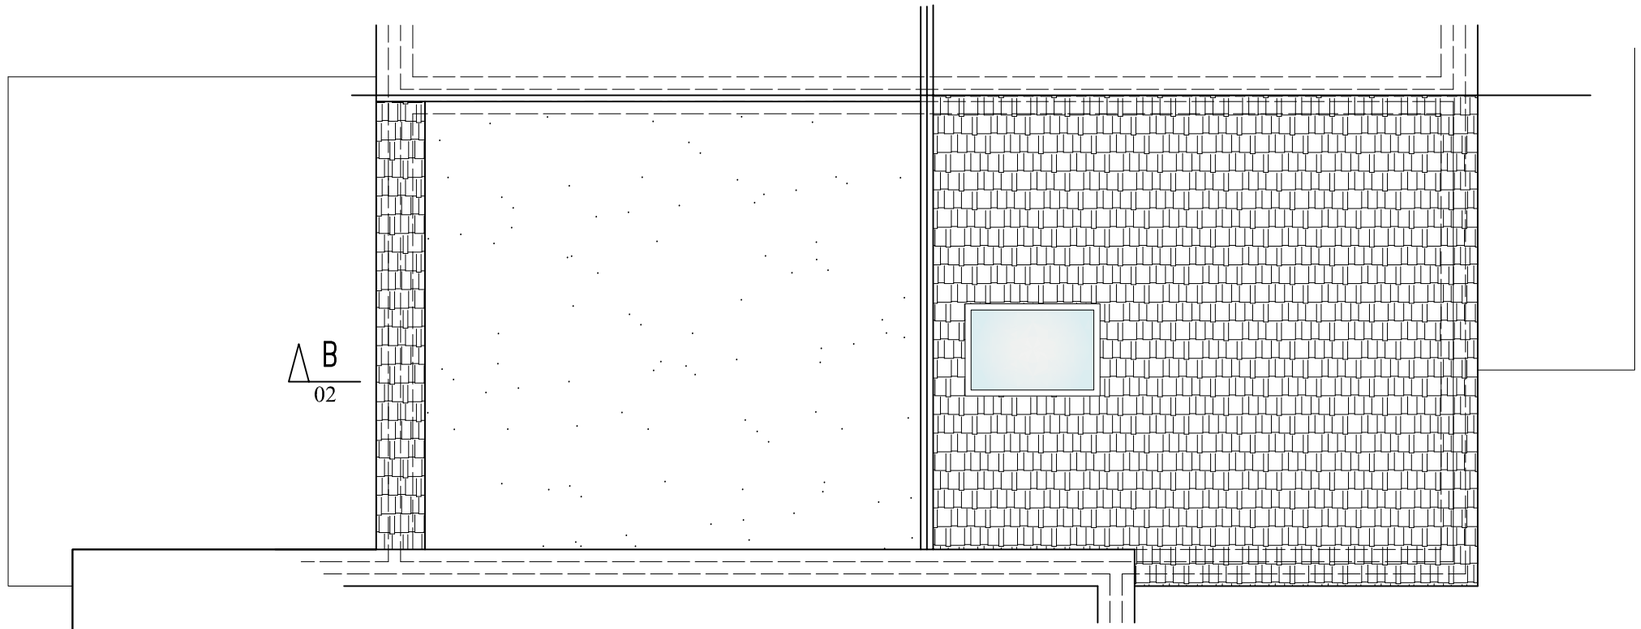


PROPOSED ROOF PLAN

SCALE 1:50

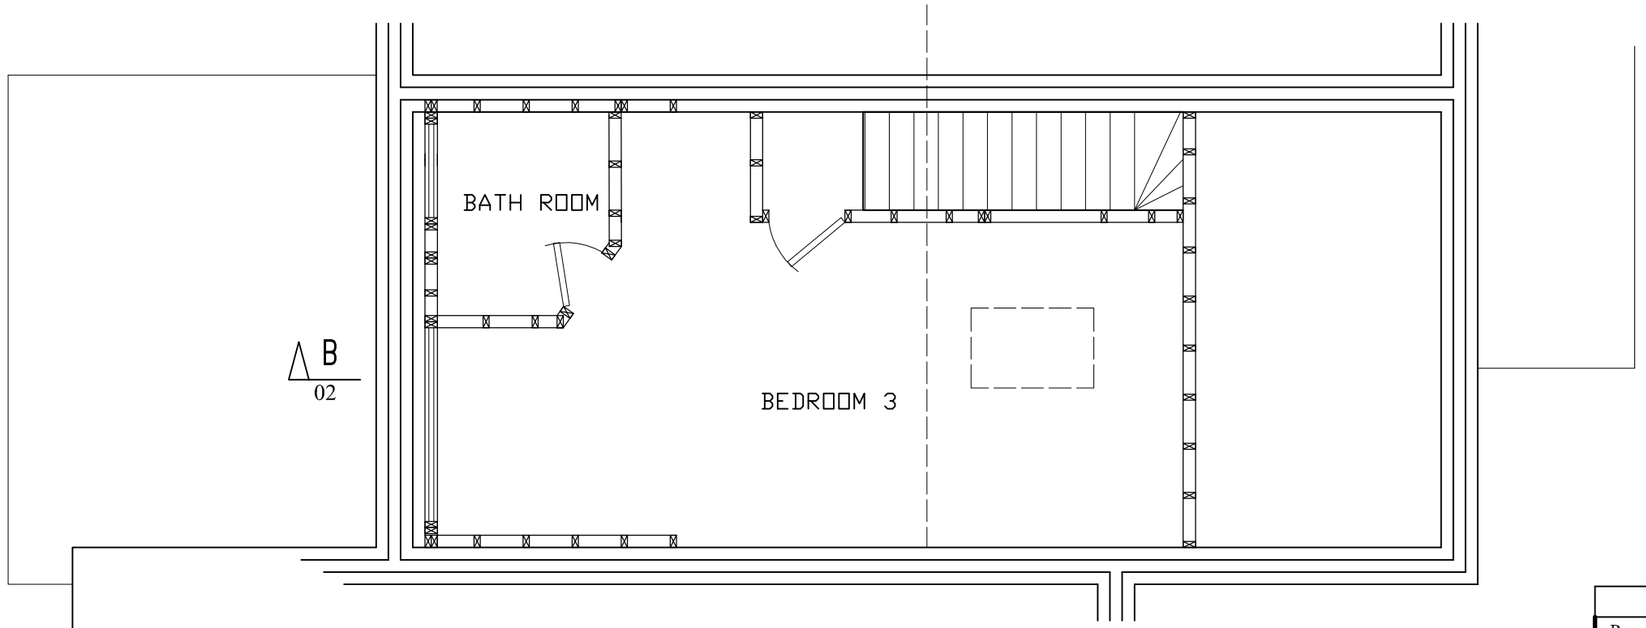

PROPOSED LOFT PLAN

SCALE 1:50

Rev	Date	By	Details

SITE	37 Ramulis Drive Hayes Middlesex UB4 9PZ			
PROJECT	New extension and Loft Conversion			
TITLE	Proposed Loft and Roof Plan			
SCALE ON A3 1 to 50	BY -	CHK BY -	DATE 01.10.14	
DRWG No. P13			REV P2	