

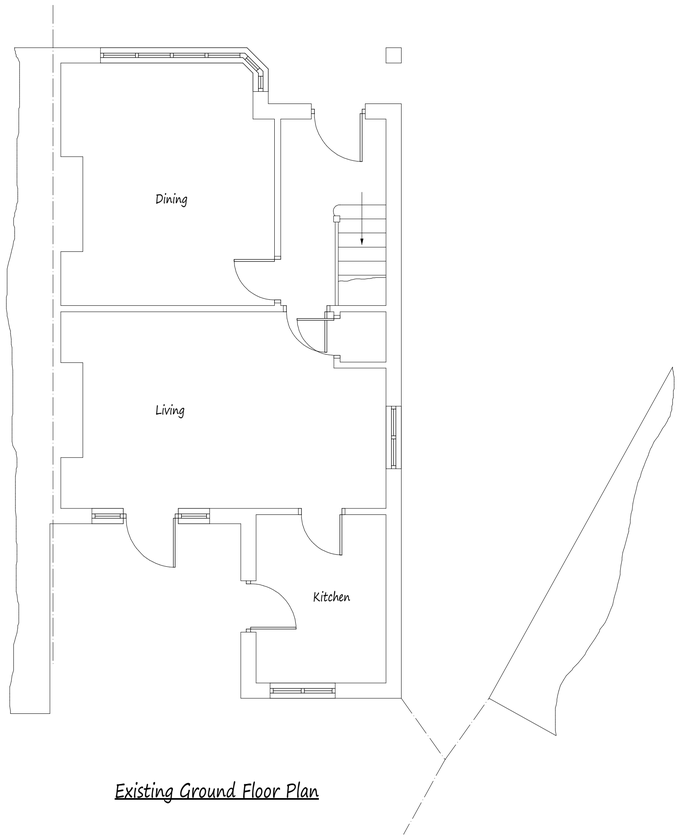


Existing Ground Floor Plan

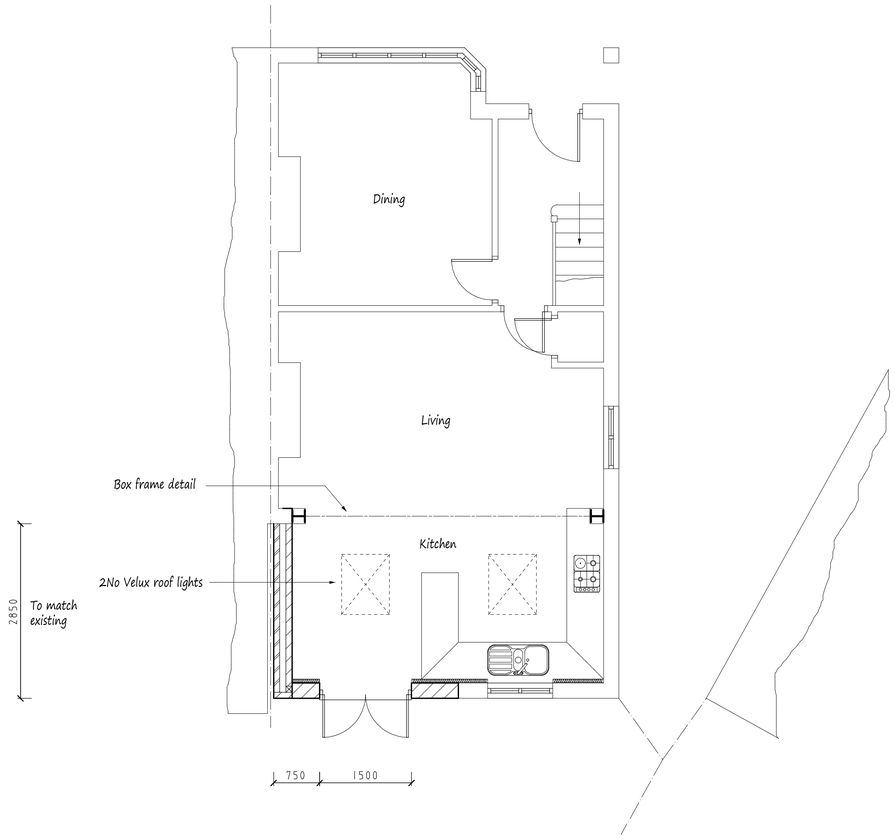


Proposed Ground Floor Plan

Scale Bars

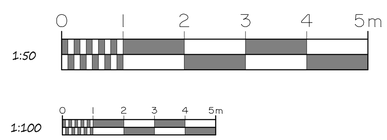


All Materials to Match Existing

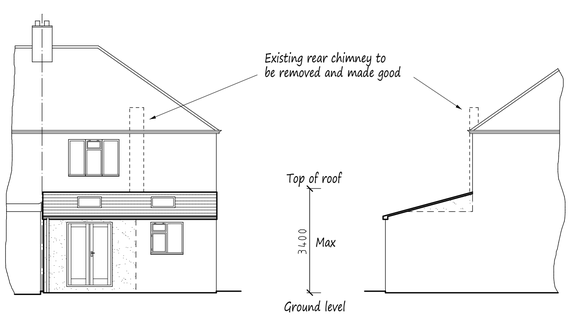


Rear Elevation

Side Elevation

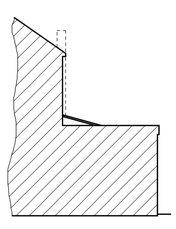

Side Elevation

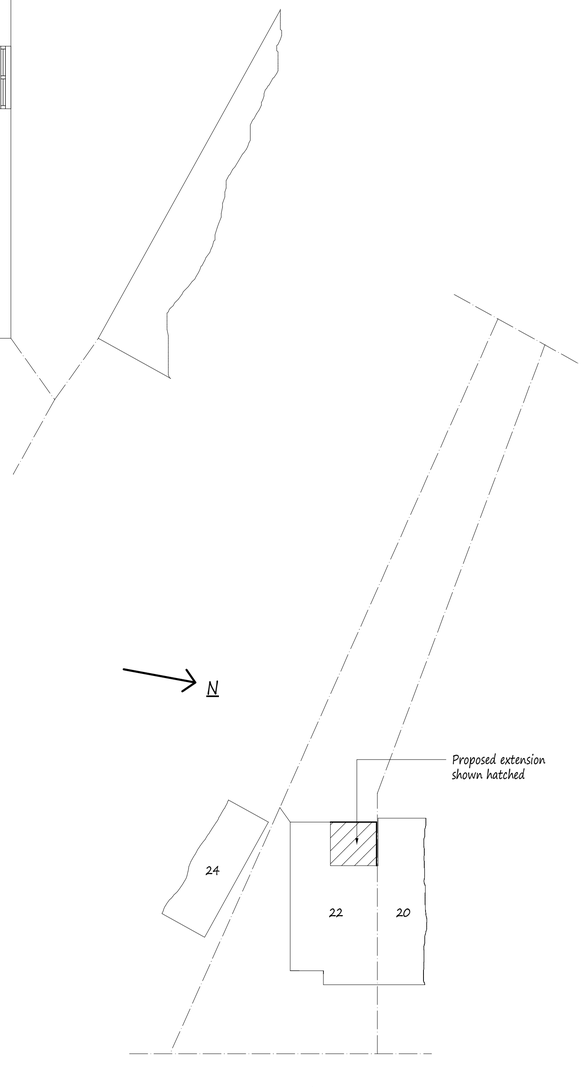

Site Plan scale 1:200

NOTES:
All dimensions must be checked on site and not scaled from this drawing.

A		
	Date	Revisions

Copyright

G.E. Pottle & Co.
Building Design &
Management Services

Suite B
128 Manor Way
Ruislip
Middlesex
HA4 8HR

Tel: 01895 622800
Fax: 01895 622900
www.planning-pottle.co.uk

Client
Mr Holloway & Miss Rennison

Job Title

22 Sussex Road
Ickenham
Middlesex

Drawing Title

Proposed Single Storey Rear Extension.

Scale
1:50. 100. 200

Date	Drawn by
January 2015	MDP

Drg No.
3474/01