
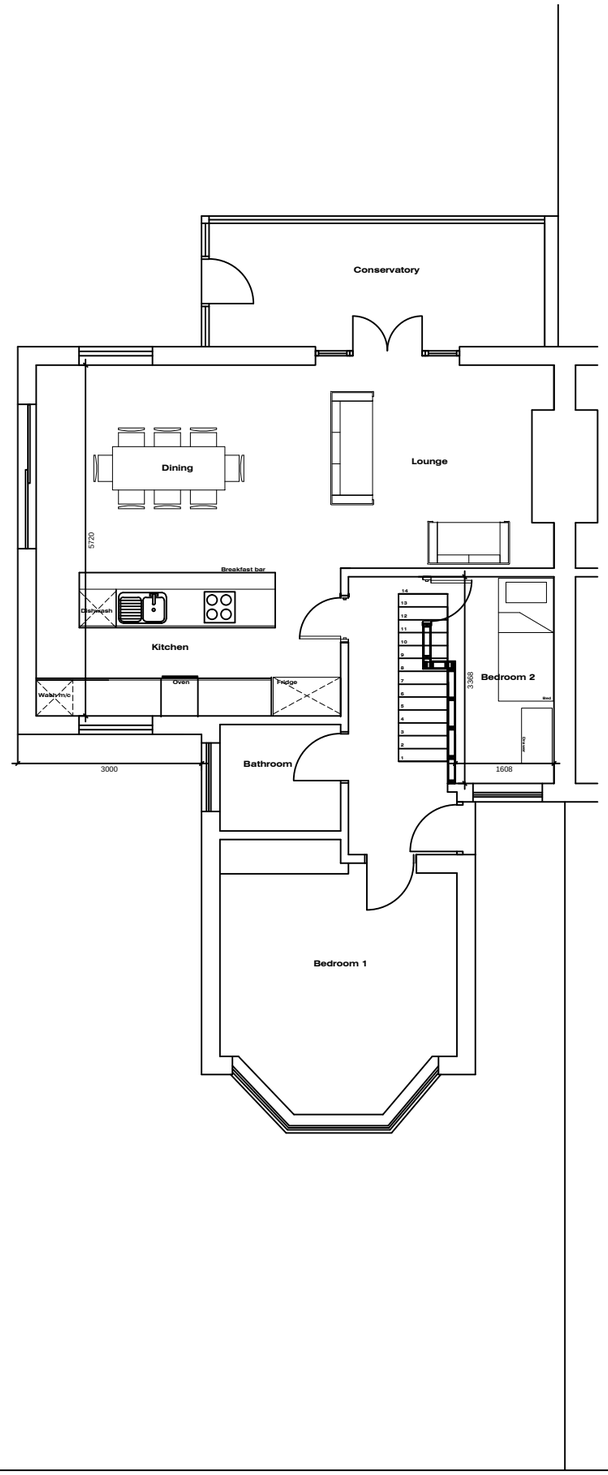


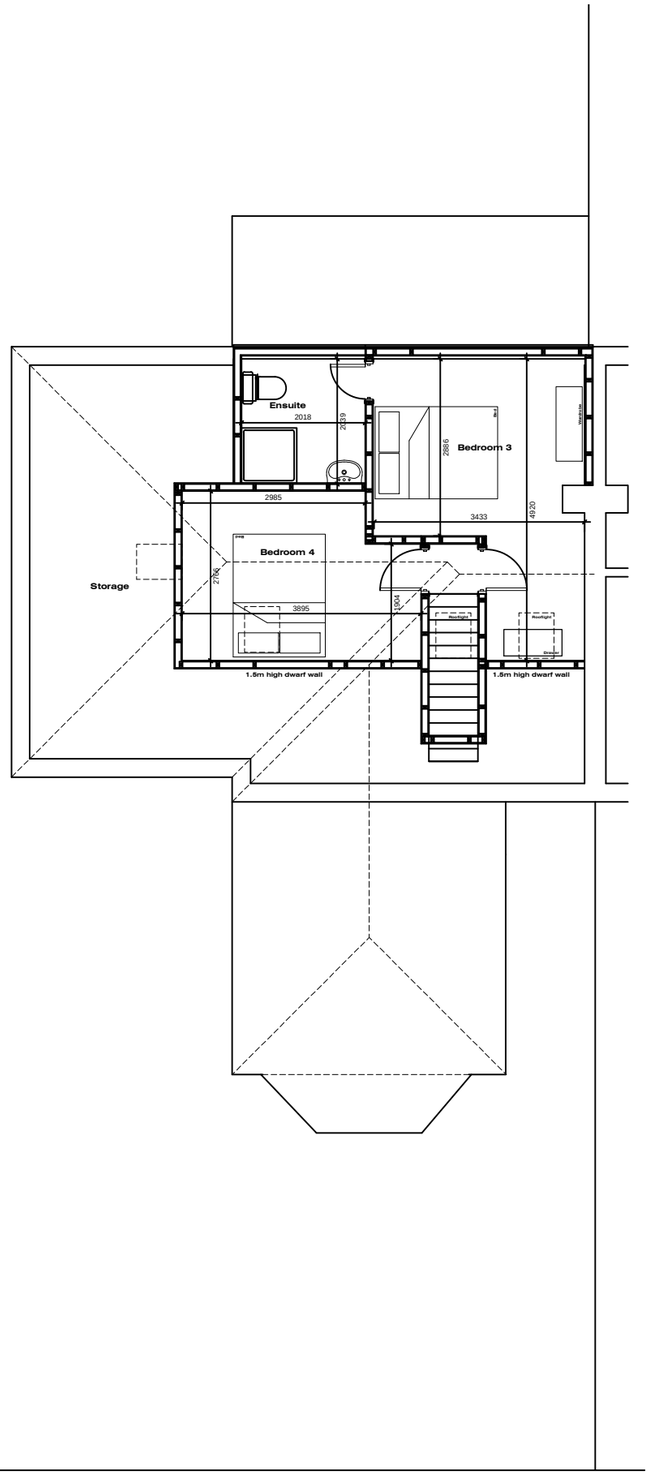

0m 2m

PROPOSED GROUND FLOOR

PROPOSED FIRST FLOOR

Notes:

The contractor is responsible for checking dimensions, tolerences and references. Any discrepancy to be verified with the architect before proceeding with the work

Where an item is covered by drawings to different scales the larger scale drawing is to be worked to

Revisions:

Client:
Mr & Mrs Crawford

Project:
1 Castleton Road, Ruislip, HA4 9QQ

Drawing:
Proposed Option 2

Scale:
1:100@A3

Date:
December 2014

Drawn By:
PR

Checked By
PR

Drawing No:
104-102


Revision
-

London Residential Architects

A: 275 Swakeleys Road, Ickenham UB10 8DR

T: 07759 058084

E: philiprhyder@yahoo.co.uk

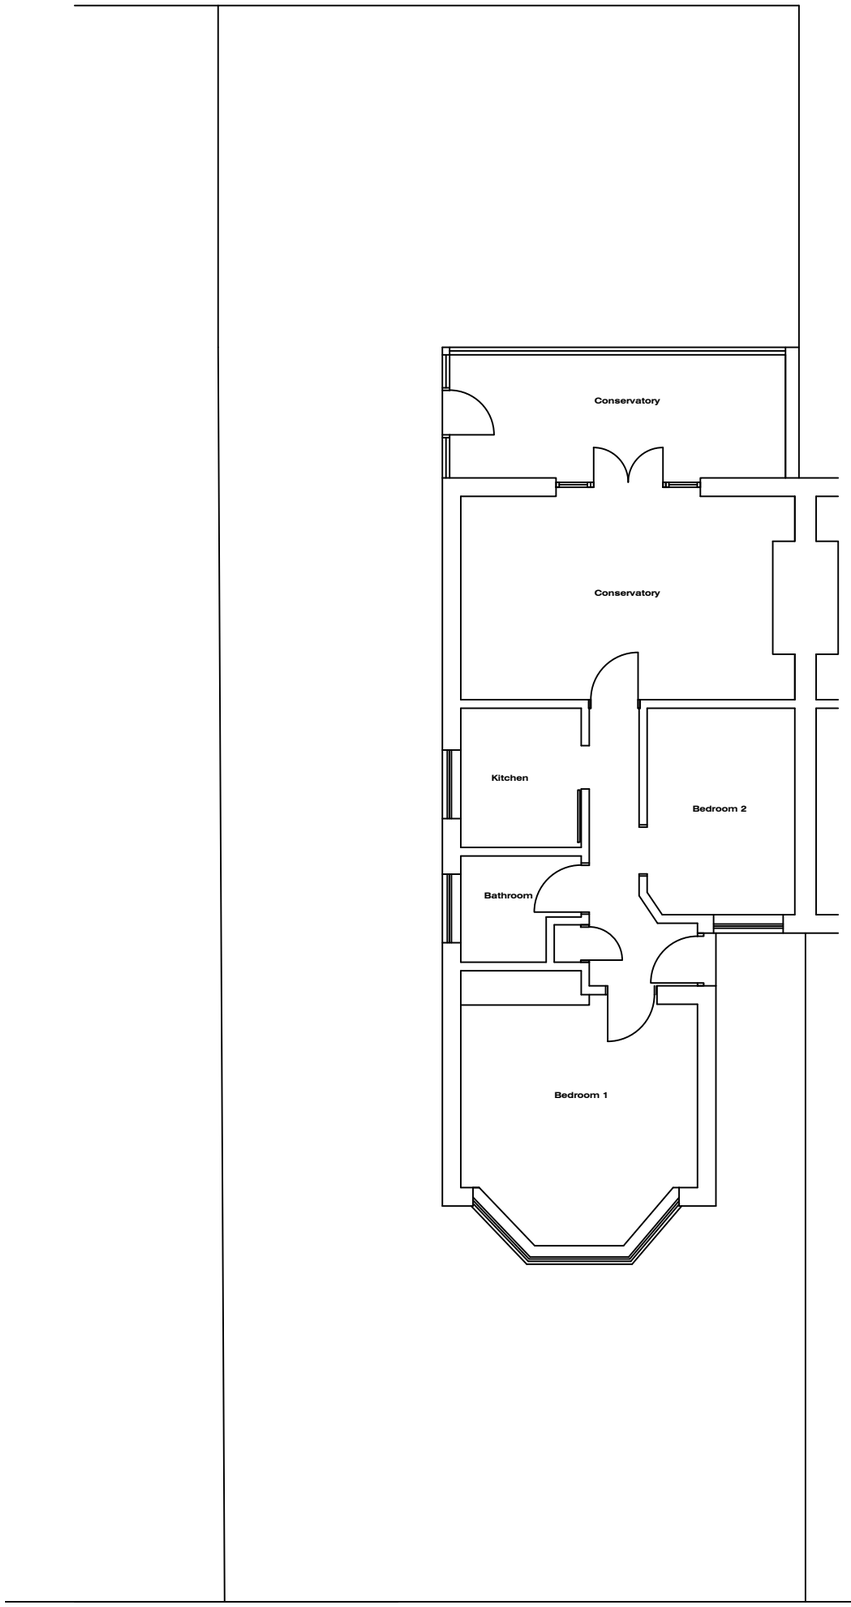

0m 2m

Notes:

The contractor is responsible for checking dimensions, tolerences and references. Any discrepancy to be verified with the architect before proceeding with the work

Where an item is covered by drawings to different scales the larger scale drawing is to be worked to

Revisions:

Client:
Mr & Mrs Crawford

Project:
1 Castleton Road, Ruislip HA4 9QQ

Drawing:
Plans as existing

Scale:
1:100@A3

Date:
December 2014

Drawn By:
PR

Checked By
PR

Drawing No:
104-103


Revision
-

London Residential Architects

A: 275 Swakeleys Road, Ickenham UB10 8DR


T: 07759 058084

E: philiprhyder@yahoo.co.uk

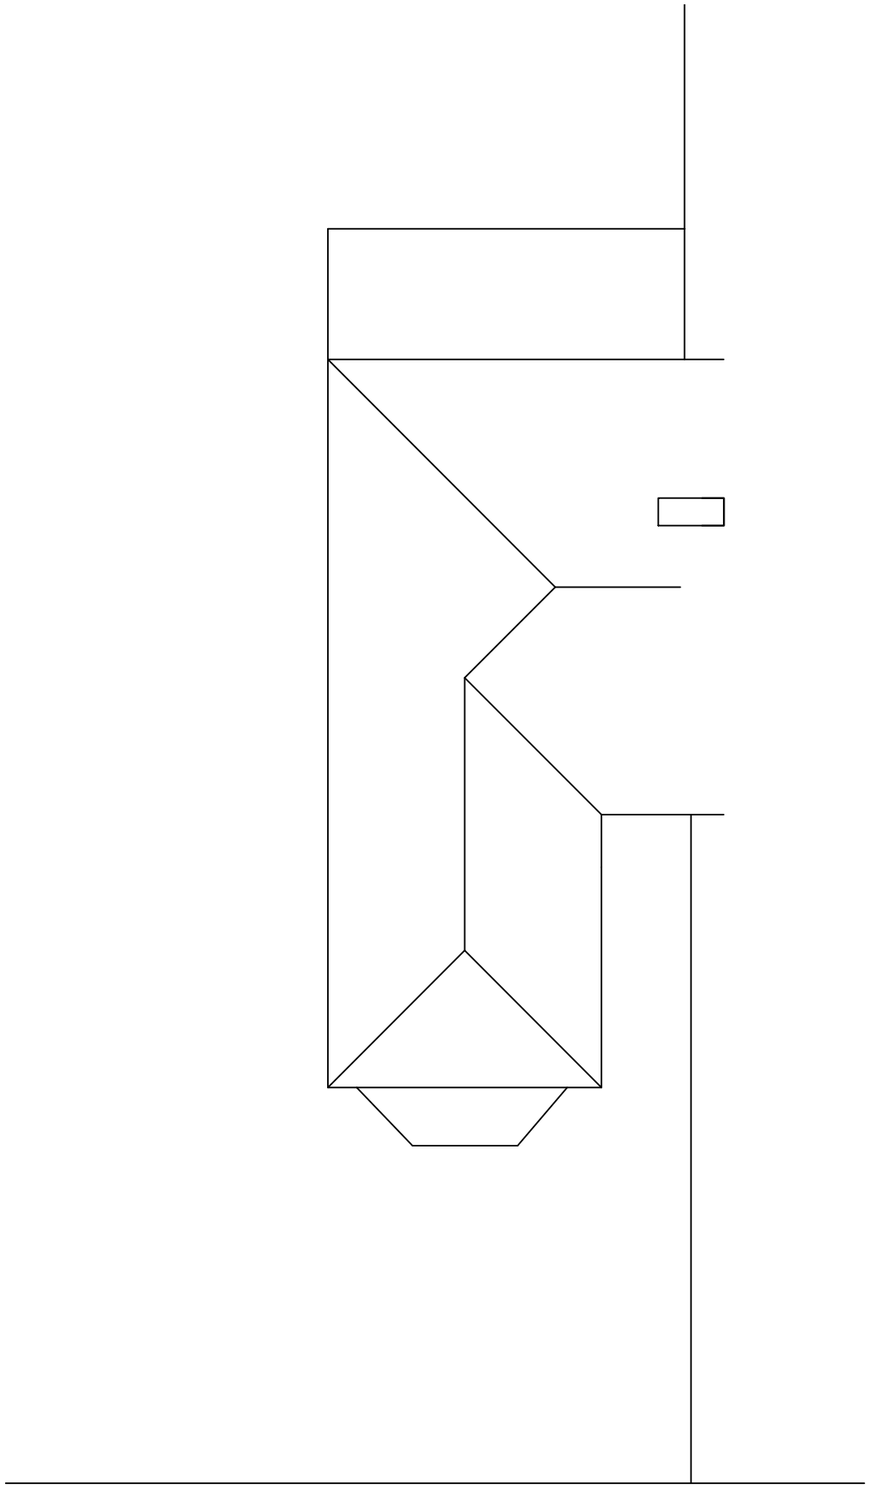

EXISTING ROOF PLAN

0m 2m

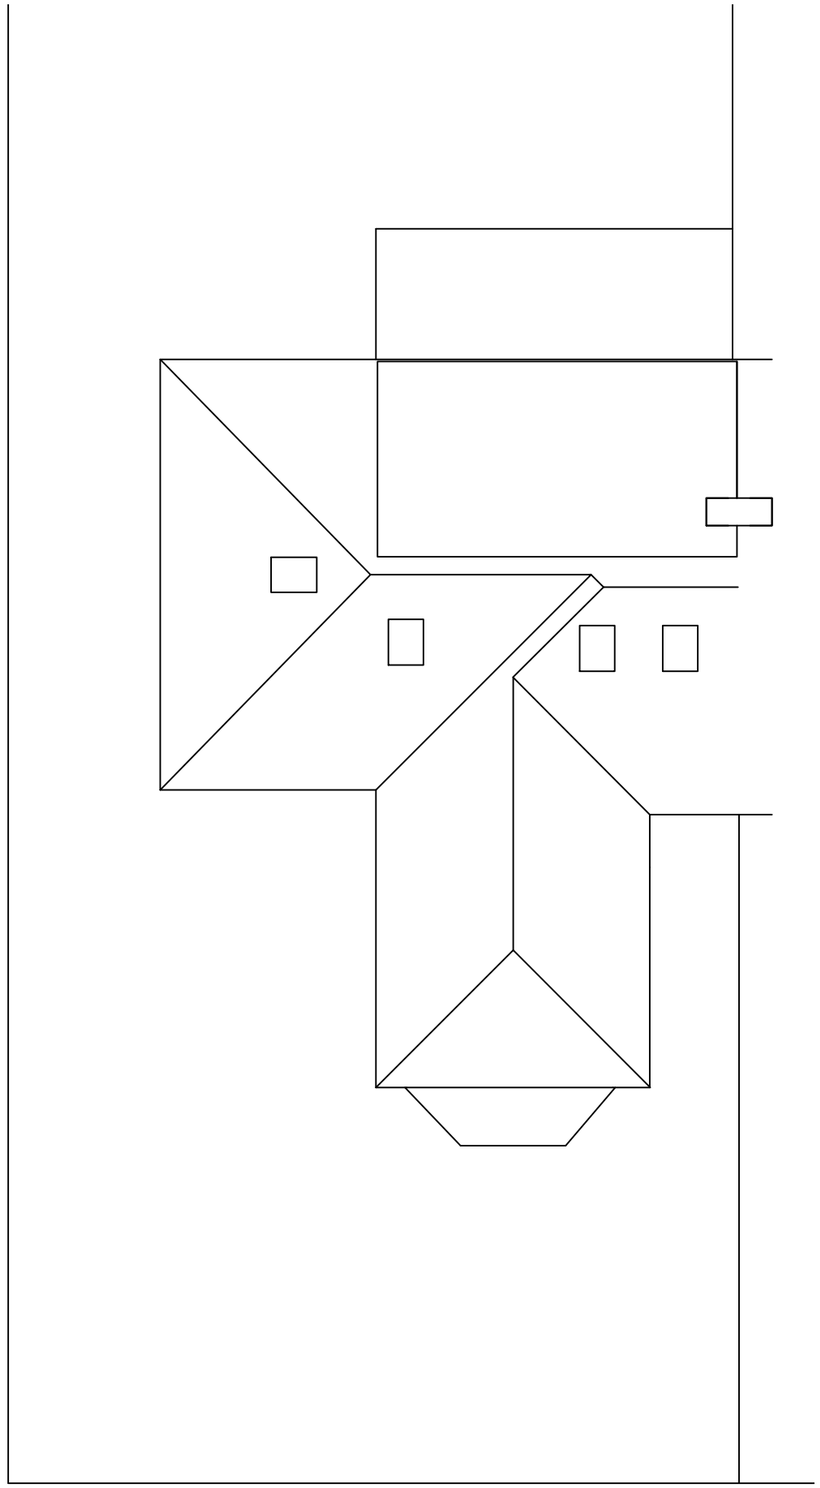

PROPOSED ROOF PLAN

Notes:

The contractor is responsible for checking dimensions, tolerences and references. Any discrepancy to be verified with the architect before proceeding with the work

Where an item is covered by drawings to different scales the larger scale drawing is to be worked to

Revisions:

Client:
Mr & Mrs Crawford

Project:
1 Castleton Road, Ruislip HA4 9QQ

Drawing:
Roof Plan

Scale:
1:100@A3

Date:
December 2014

Drawn By:
PR

Checked By
PR

Drawing No:
104-104

Revision
-

London Residential Architects

A: 275 Swakeleys Road, Ickenham UB10 8DR

T: 07759 058084

E: philiprhyder@yahoo.co.uk


Notes:

The contractor is responsible for checking dimensions, tolerences and references. Any discrepancy to be verified with the architect before proceeding with the work

Where an item is covered by drawings to different scales the larger scale drawing is to be worked to



EXISTING SIDE ELEVATION

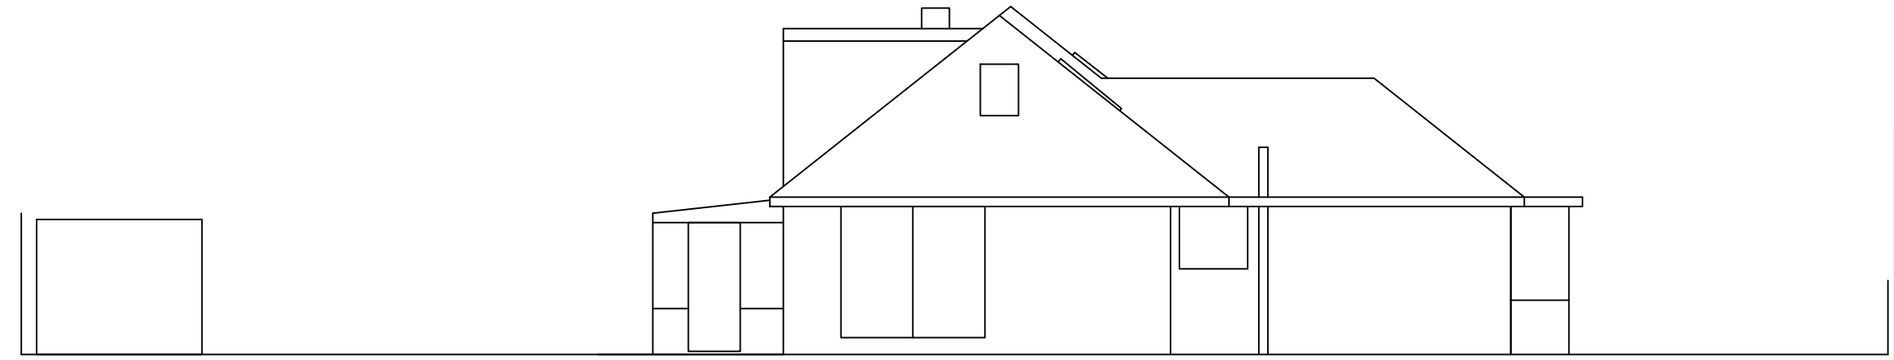

PROPOSED SIDE ELEVATION

0m 2m

Revisions:

Client:
Mr & Mrs Crawford

Project:
1 Castleton Road, Ruislip HA4 9QQ

Drawing:
Elevations

Scale:
1:100@A3

Date:
December 2014

Drawn By:
PR

Checked By
PR

Drawing No:
104-106

Revision
-

London Residential Architects

A: 275 Swakeleys Road, Ickenham UB10 8DR


T: 07759 058084

E: philiprhyder@yahoo.co.uk


Notes:

The contractor is responsible for checking dimensions, tolerences and references. Any discrepancy to be verified with the architect before proceeding with the work

Where an item is covered by drawings to different scales the larger scale drawing is to be worked to

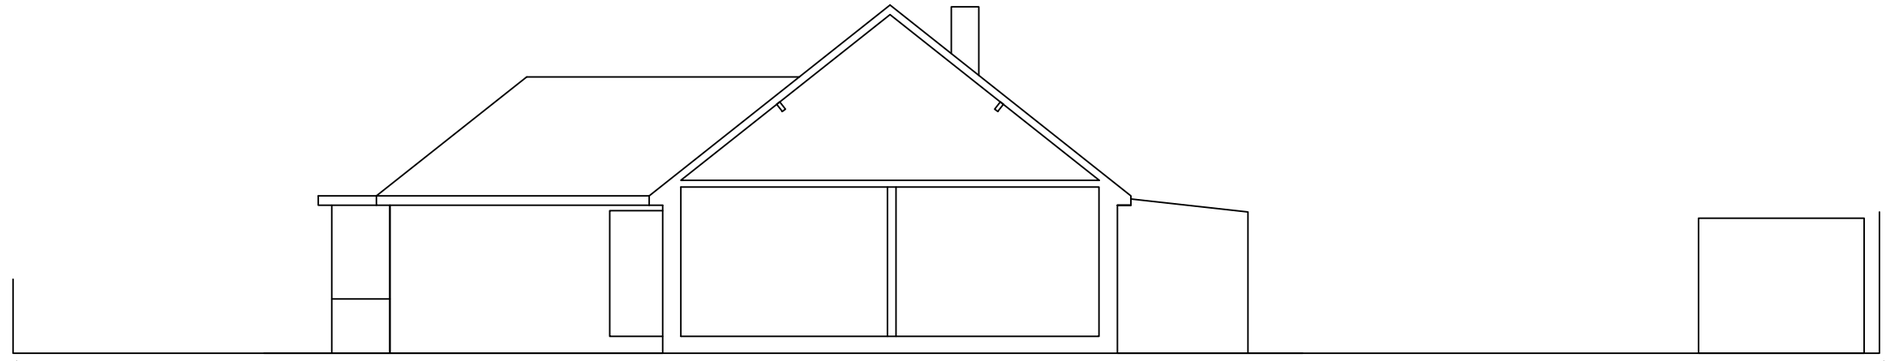

EXISTING SECTION ELEVATION

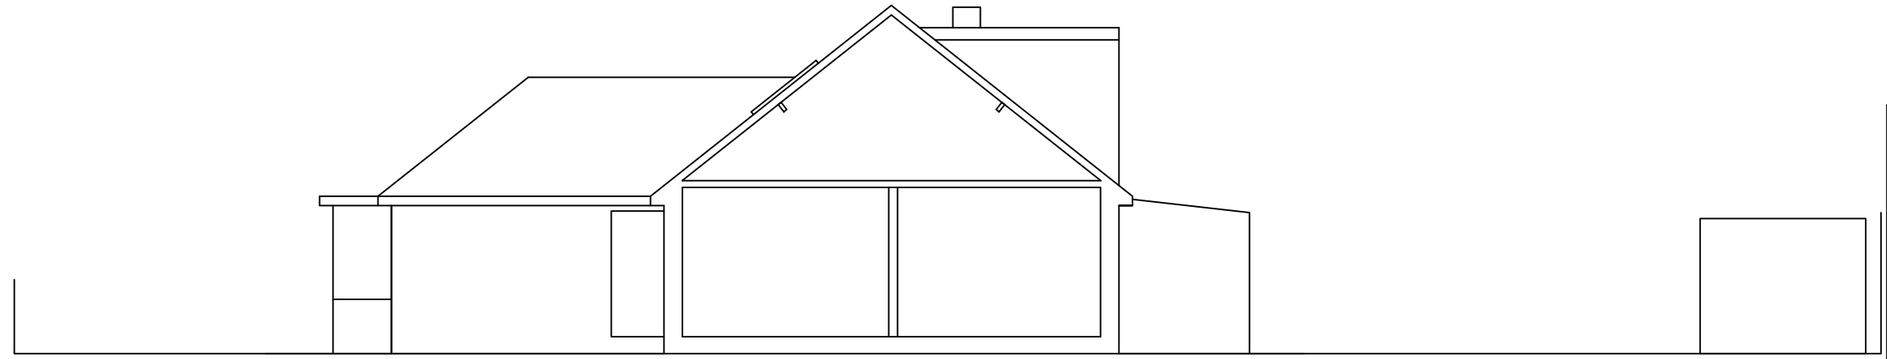

PROPOSED SECTION ELEVATION

0m 2m

Revisions:

Client:
Mr & Mrs Crawford

Project:
1 Castleton Road, Ruislip HA4 9QQ

Drawing:
Elevations

Scale:
1:100@A3

Date:
December 2014

Drawn By:
PR

Checked By
PR

Drawing No:
104-107


Revision
-

London Residential Architects


A: 275 Swakeleys Road, Ickenham UB10 8DR

T: 07759 058084

E: philiprhyder@yahoo.co.uk

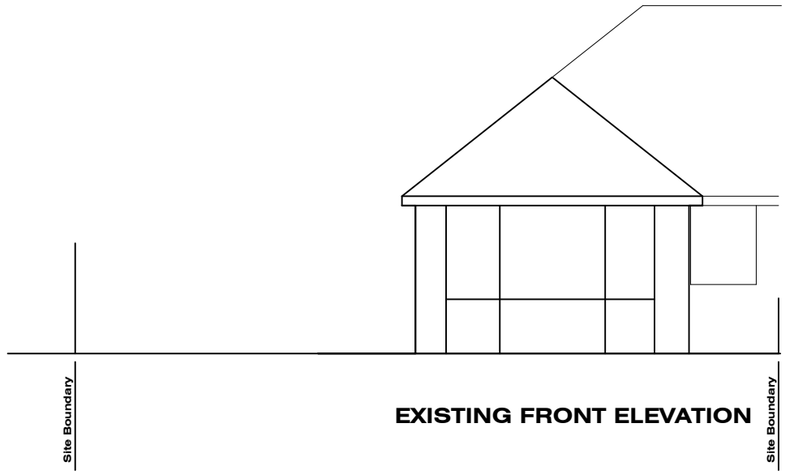

EXISTING FRONT ELEVATION

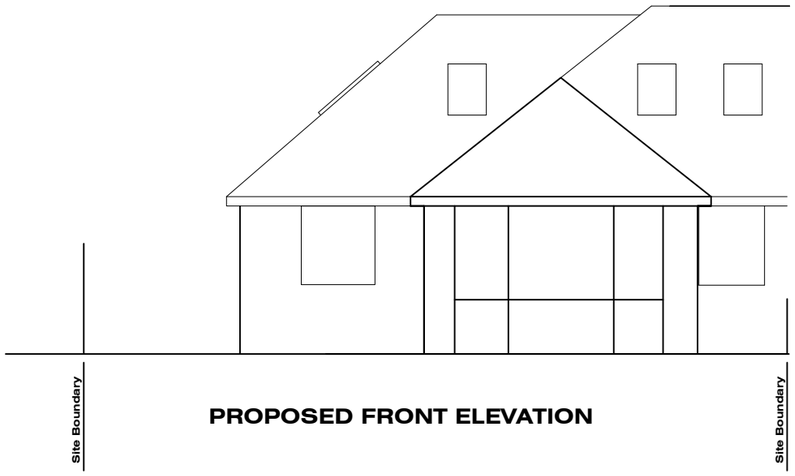

PROPOSED FRONT ELEVATION

0m 2m

Notes:

The contractor is responsible for checking dimensions, tolerences and references. Any discrepancy to be verified with the architect before proceeding with the work

Where an item is covered by drawings to different scales the larger scale drawing is to be worked to

Revisions:

Client:
Mr & Mrs Crawford

Project:
1 Castleton Road, Ruislip HA4 9QQ

Drawing:
Elevations

Scale:
1:100@A3

Date:
December 2014

Drawn By:
PR

Checked By
PR

Drawing No:
104-108


Revision
-

London Residential Architects

A: 275 Swakeleys Road, Ickenham UB10 8DR

T: 07759 058084

E: philiprhyder@yahoo.co.uk

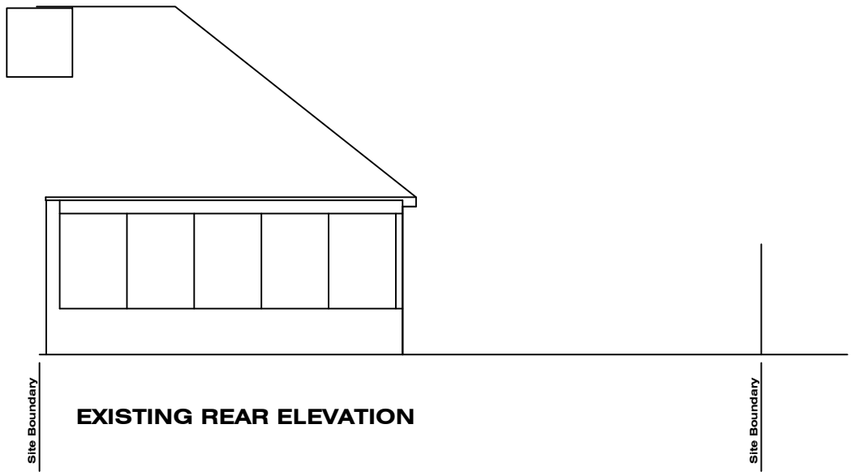

EXISTING REAR ELEVATION



PROPOSED REAR ELEVATION

0m 2m

Notes:

The contractor is responsible for checking dimensions, tolerences and references. Any discrepancy to be verified with the architect before proceeding with the work

Where an item is covered by drawings to different scales the larger scale drawing is to be worked to

Revisions:

Client:
Mr & Mrs Crawford

Project:
1 Castleton Road, Ruislip HA4 9QQ

Drawing:
Elevations

Scale:
1:100@A3

Date:
December 2014

Drawn By:
PR

Checked By
PR

Drawing No:
104-109

Revision
-

London Residential Architects

A: 275 Swakeleys Road, Ickenham UB10 8DR

T: 07759 058084

E: philiprhyder@yahoo.co.uk