
NOTES

THIS DRAWING IS FOR PLANNING PURPOSED ONLY.





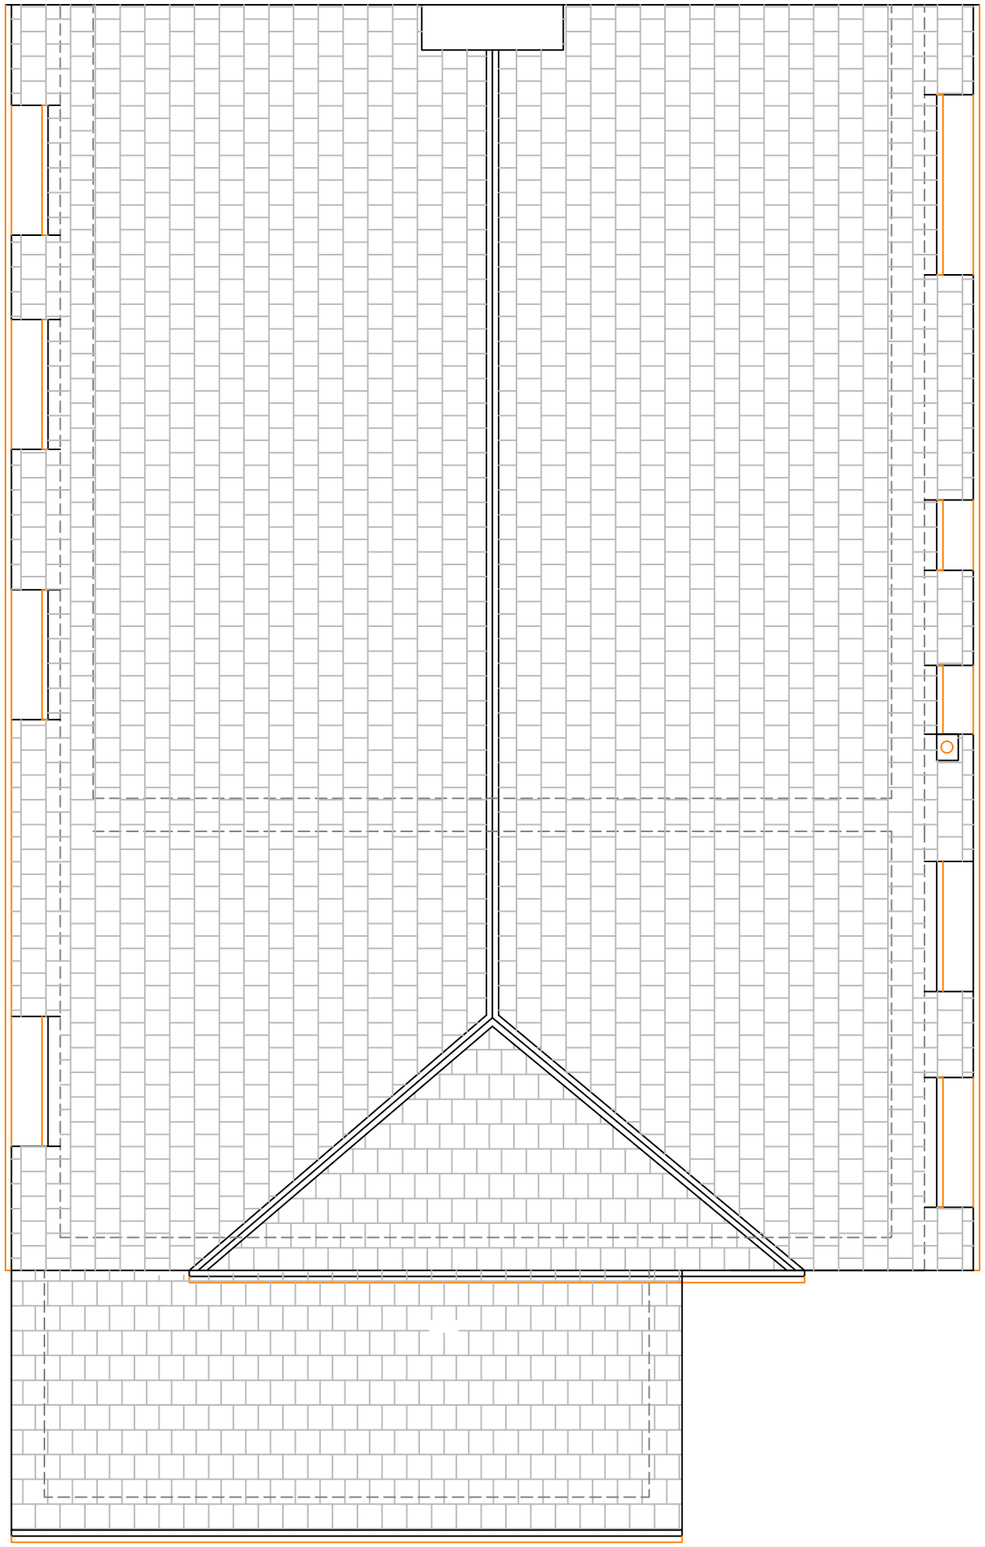

PROPOSED ROOF FLOOR PLAN

Scale 1:50

DEA. CONTRACTING

Design Engineering Architecture

2nd Floor, D36 Abbey Road Centre, 131-179 Belsize Road, London, NW6 4AB

Mob: 074 0375 3238 Tel/Fax: 020 7624 9453 E-mail: dea.contracting@yahoo.co.uk

CLIENT	MR ALI LATEEF	SCALE	1:50
PROJECT	2 PEACH TREE AVENUE, UB78DH	DATE	FEB'2015
TITLE	SIDE EXTENSION AND NEW DWELLING PROPOSED ROOF PLAN	DRAWN	AR
		CHKD.	AR
DRG No.	UB78DH–DWG–106 REV. 04	APPD.	AR