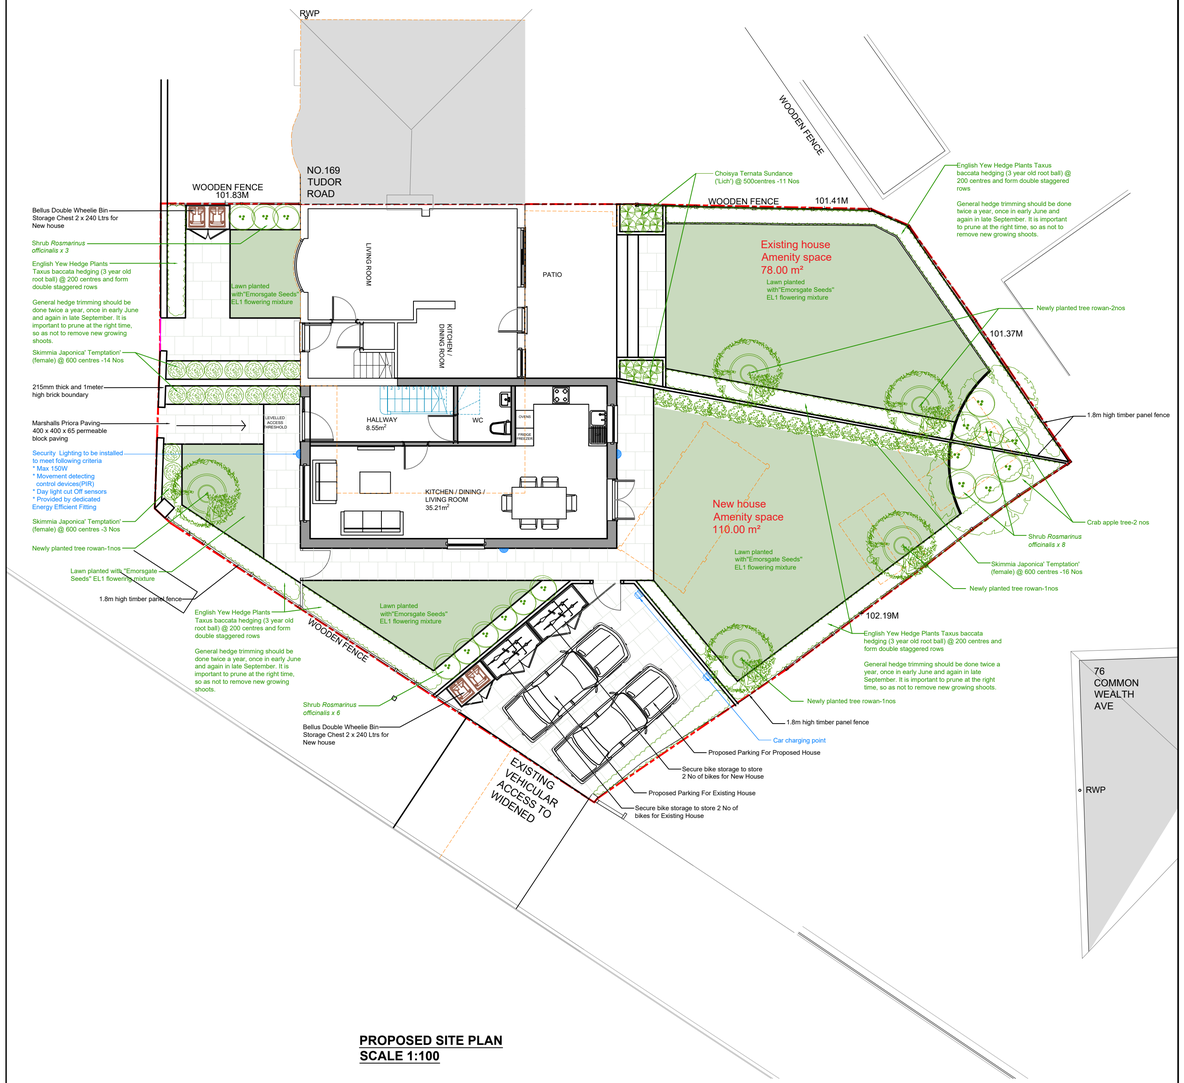



PROPOSED SITE PLAN
SCALE 1:100

PLANTING SCHEDULE


SPECIES	Qt	Height/ Spread	Spacing	Pot size	Maintenance
Rosmarinus officinalis	14	1000-1200	750	5L	Low maintenance. Pruning, when required, is generally carried out in mid to late spring.They need little pruning. Prune lightly removing unsightly shoots as required.
Choisya Ternata Sundance('Lich')	11	800-100	600	2L	Low maintenance. No or very little pruning required after flowering, remove 25-30cm of the flowered stems.Deadheading and removal of dead, damaged and diseased growth can be done at the same time
Skimmia Japonica 'Temptation' (female)	33	800-100	500	2L	Lightly trim after flowering, if necessary. To improve the moisture retention qualities of the soil add plenty of well-rotted compost when planting.
English Yew Hedge Plants Taxus baccata hedging (3 year old root ball) @ 200 centres and form double staggered rows	60	800-1000	400	2L	Low maintenance. Prune your in spring and in fall. It is a shrub that can bear pruning well, even heavy pruning. In hedges, if you want to restrict its growth, opt to prune annually in fall, as the sap descends.
Crab apple tree- Malus Sylvestris	2	5m-10m			A small, rounded tree, about 9m tall, with mid-green leaves to 8cm long and clusters of pink-tinged white flowers to 5cm across in late spring, followed by yellow-green, sometimes red-flushed fruits 2-3cm across
Rowan- Sorbus aucuparia	5	4-8m			A deciduous tree to around 5m in height, much more in favourable conditions, with a conical to rounded habit and feathery, mid to dark green, lance-shaped leaves, blue-green on the undersides, turning fiery yellow and orange in autumn. Flat clusters of white flowers appear in late spring, followed by bright red fruit in early autumn, loved by birds

KEY

- Marshalls Priora Paving 400 x 400 x 65 permeable block paving
- Turf:lawn planted with"emorsgate seeds" el1 flowering mixture
- ACO drain channel

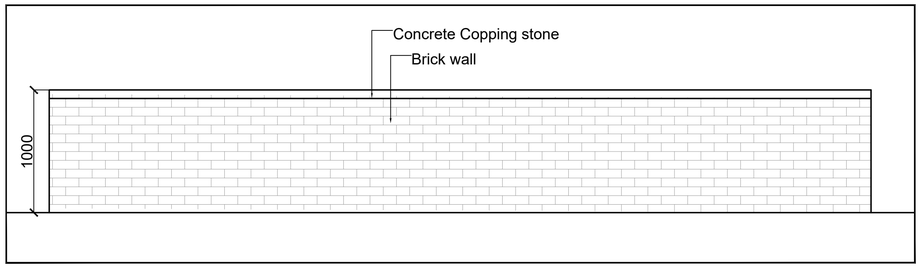

SINGLE BRICK BOUNDARY
SCALE 1:25

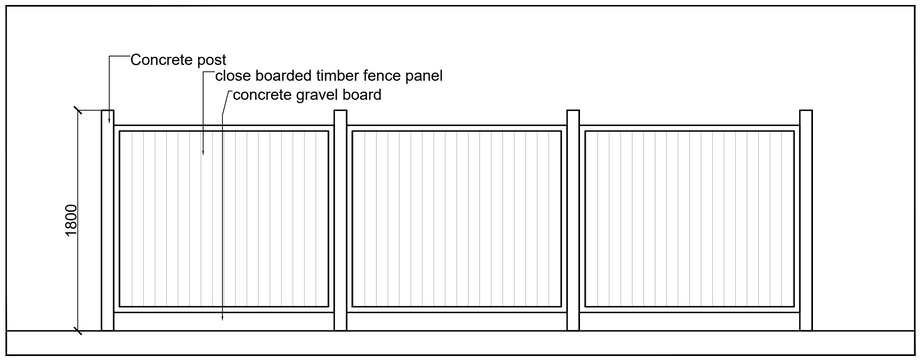

TIMBER FENCE BOUNDARY
SCALE 1:25

0 0.5m 1m 1.5m 2m 2.5m

DO NOT SCALE OFF THIS DRAWING
ALL DIMENSIONS TO BE CHECKED ON SITE
ANY DISCREPANCIES TO BE REPORTED TO THE MANU DESIGN LIMITED ASAP

ALL STRUCTURAL DETAILS TO ENGINEER'S DETAILS

Rev.	Date	Comment

Site Address: 171 Tudor Road
Hayes
UB3 2QG

Project Title:

Drawing Title: Proposed site plan with landscaping details

Date: 29.10.2026
Scale: 1:100, 1:25 @A1
Drawn: LV Rev:
Drawing No: **171TR/L01**

manu design limited
24 chapman crescent
harrow, HA3 0TE
mobile :+44(0)7964350336
email:info@manudesign.co.uk