

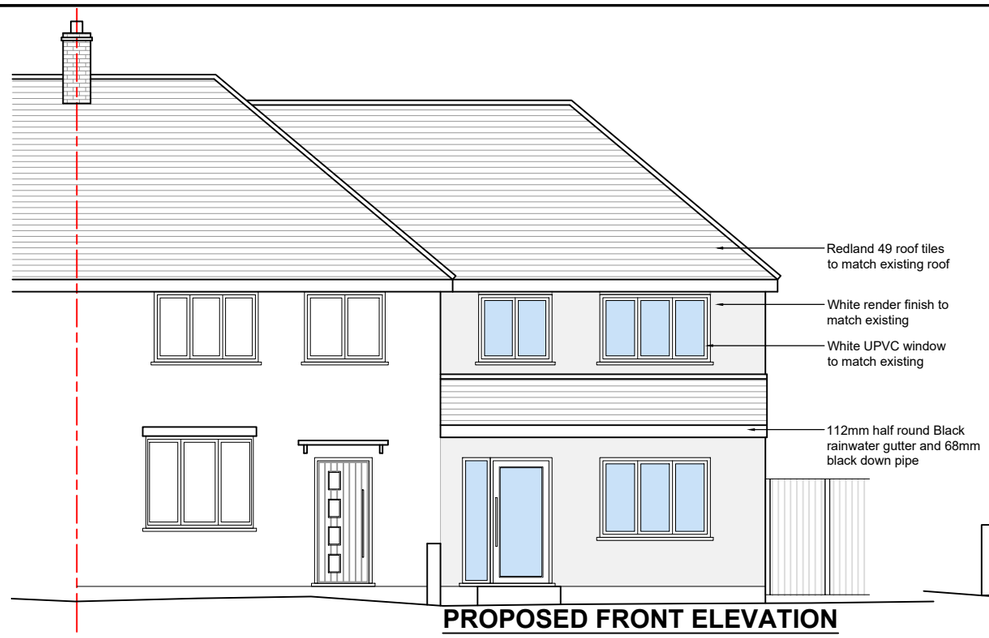



PROPOSED FRONT ELEVATION
SCALE 1:100

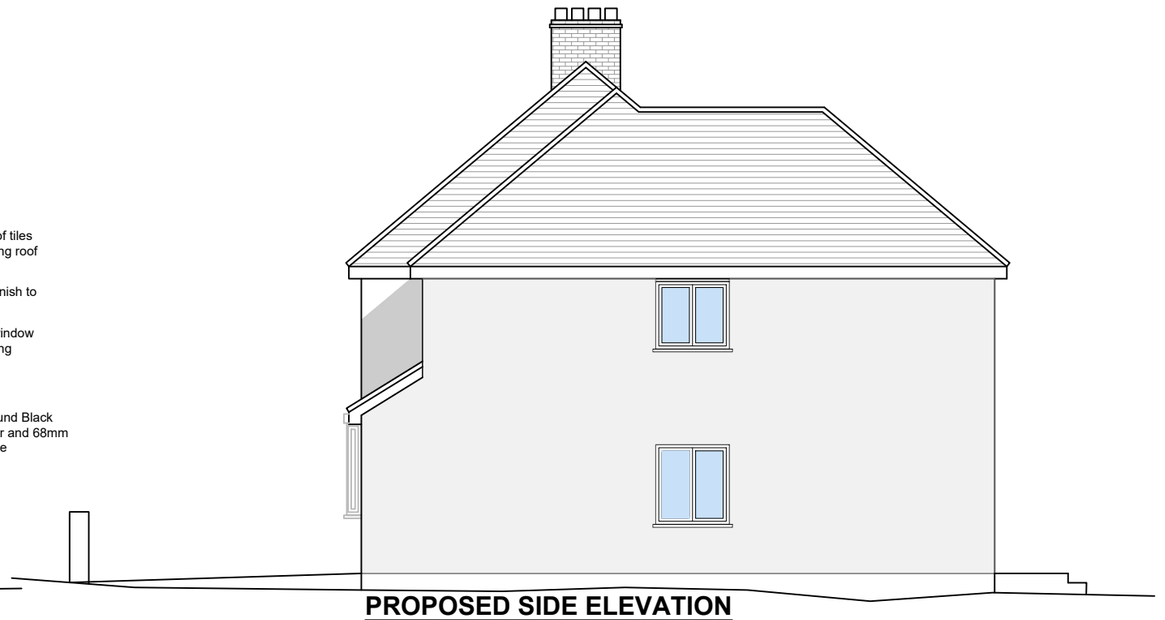

PROPOSED SIDE ELEVATION
SCALE 1:100

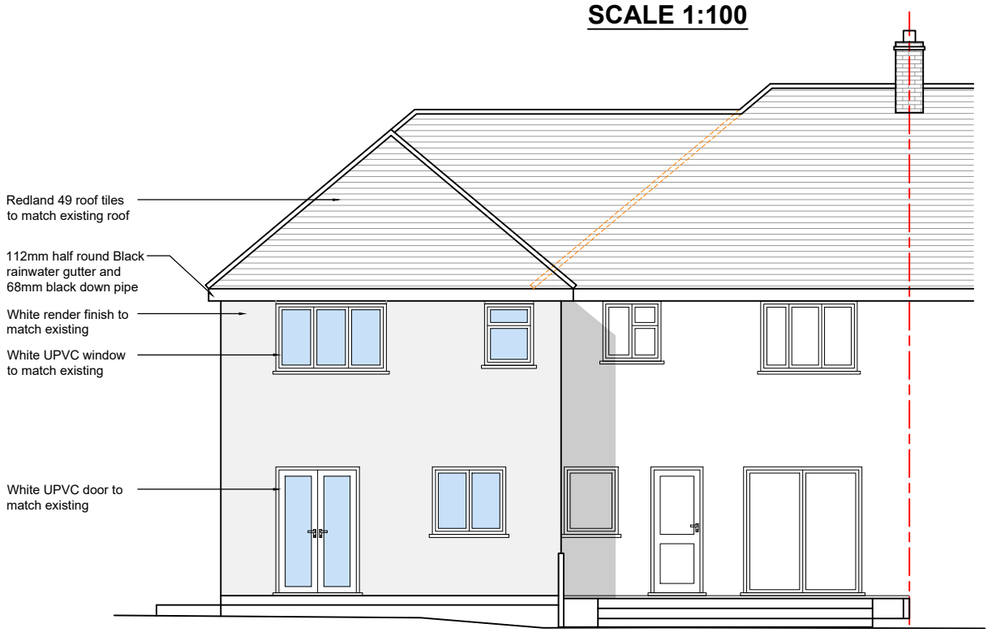

PROPOSED REAR ELEVATION
SCALE 1:100

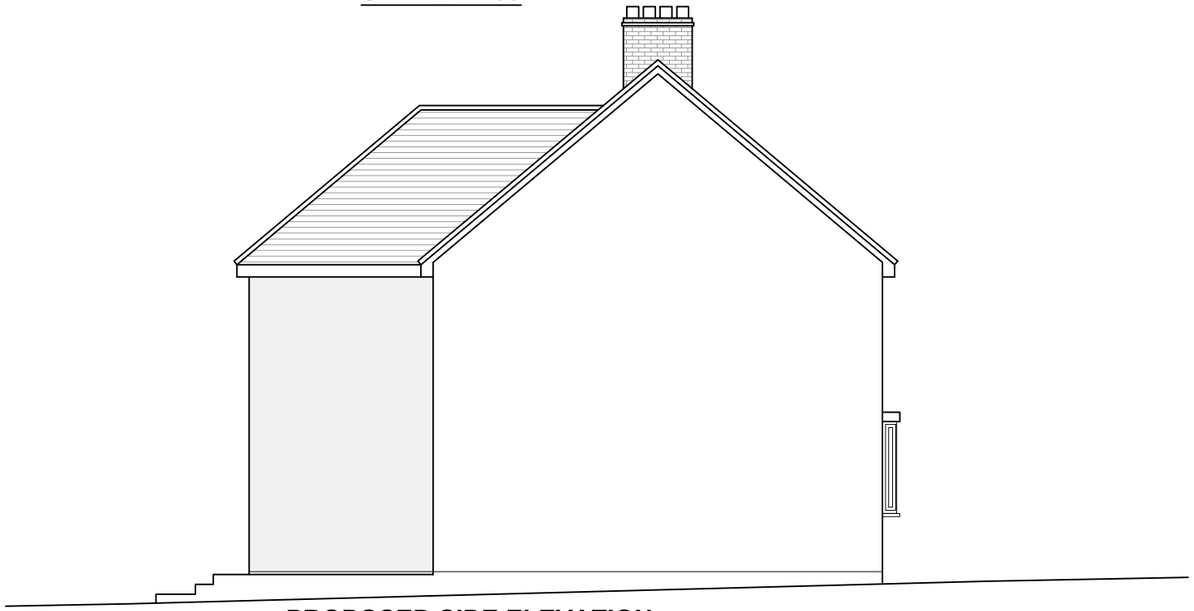

PROPOSED SIDE ELEVATION
SCALE 1:100

DO NOT SCALE OFF THIS DRAWING
ALL DIMENSIONS TO BE CHECKED ON SITE
ANY DISCREPANCIES TO BE REPORTED TO THE MANU DESIGN LIMITED ASAP

ALL STRUCTURAL DETAILS TO ENGINEER'S DETAILS

Rev.	Date	Comment
A	29.10.26	REVISED

Site Address: 171 Tudor Road
Hayes
UB3 2QG

Project Title:

Drawing Title: Proposed elevations

Date: 14.05.2026
Scale: 1:100@A3
Drawn: LV
Rev: **A**
Drawing No: **171TR/PL04**

manu design limited
24 chapman crescent
harrow, HA3 0TE
mobile :+44(0)7964350336
email:info@manudesign.co.uk