0 1m 2m 3m 4m 5m 6m 7m 8m 9m 10m

SCALE BAR 1:100

PROPOSED REAR ELEVATION

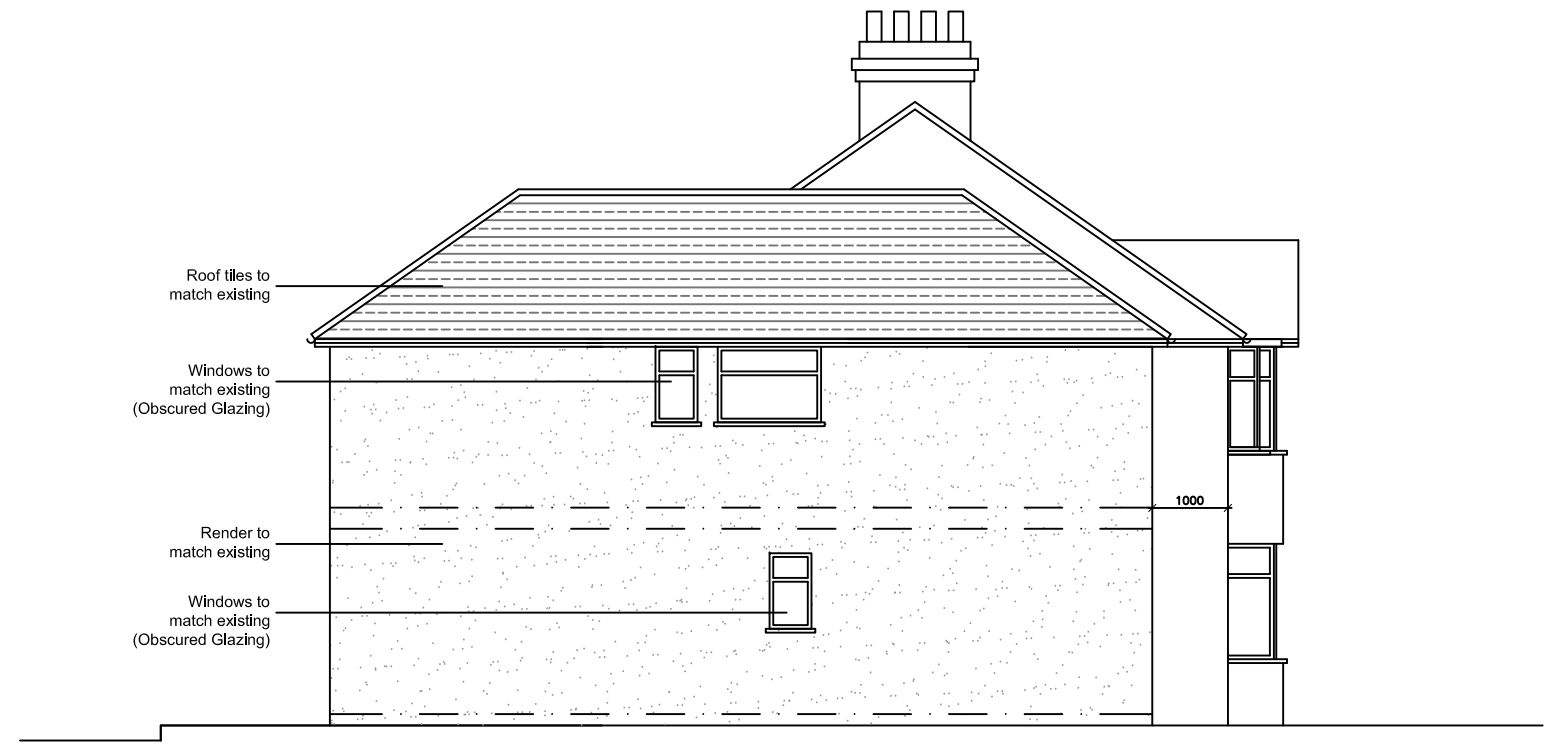

PROPOSED SIDE ELEVATION

PROPOSED FRONT ELEVATION

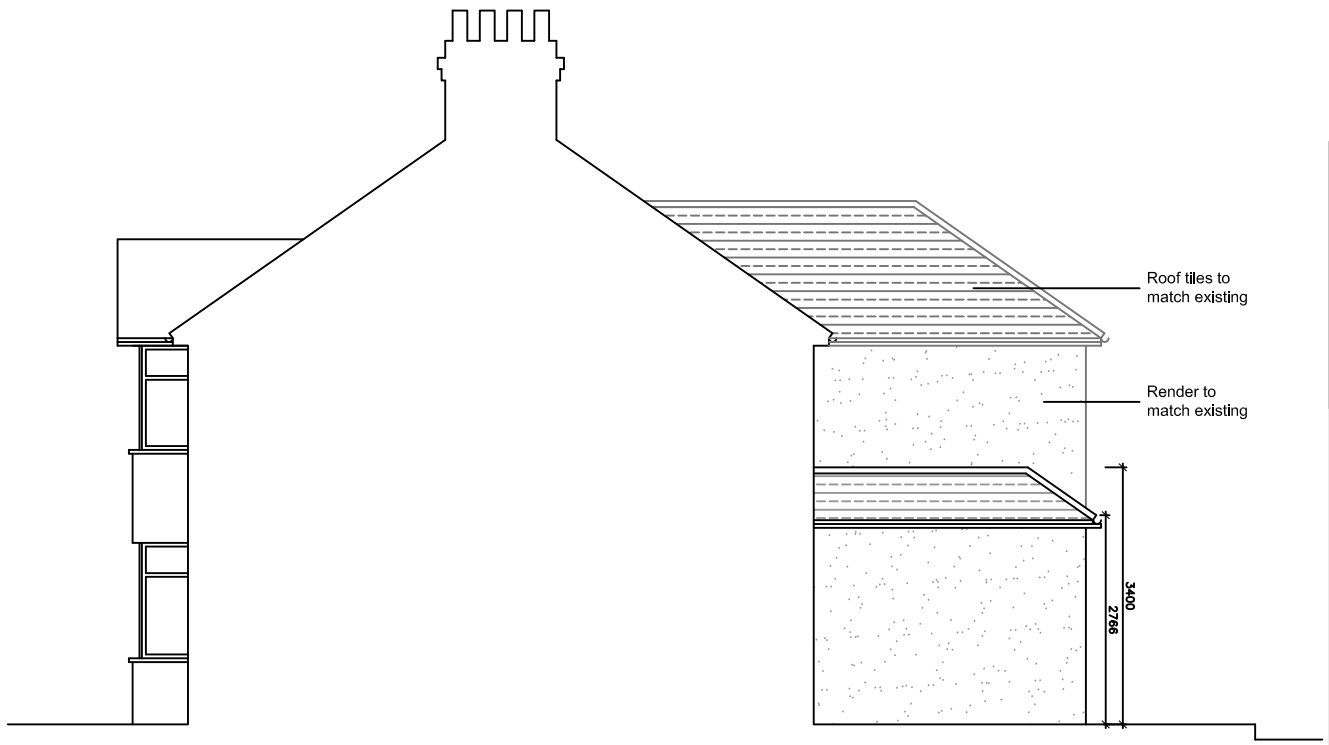

PROPOSED SECTIONAL SIDE ELEVATION

DHIVA Designs
www.dhivadesigns.co.uk

REVISION	DESCRIPTION	BY	DATE
P2	SET IN 1M	NP	01.010.2015
P1	GROUND FLOOR	NP	12.08.2015

SITE ADDRESS

50 WINDERMERE AVENUE,
EASTCOTE, HA4 9RF

DRAWING TITLE

PROPOSED ELEVATIONS

DATE MAY 2015	DRAWN BY NP
SCALE 1:100 @ A3	CHECKED BY

DRAWING NO. DD108–07–P2 REVISION