




PRE EXISTING REAR ELEVATION

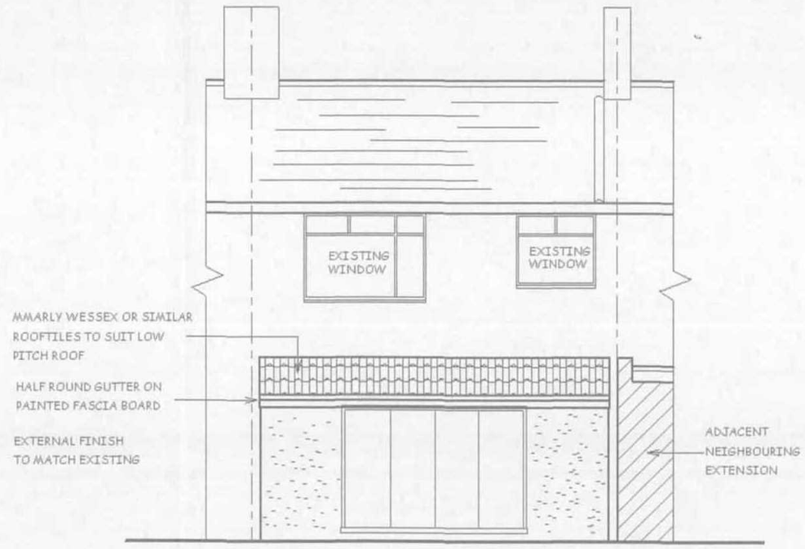


EXISTING REAR ELEVATION

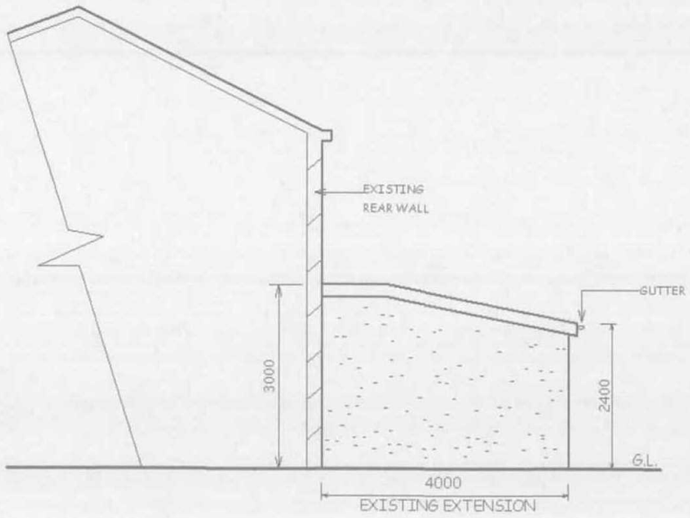

EXISTING LEFT HAND ELEVATION

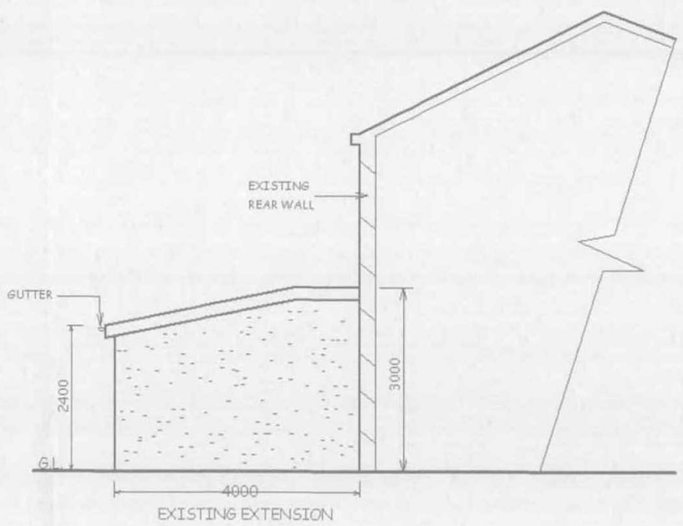

EXISTING RIGHT HAND ELEVATION

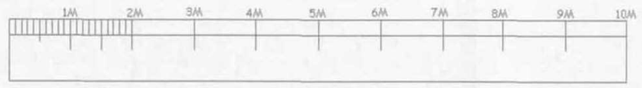

SCALE BAR

NOTES :
ALL DIMENSIONS MUST BE CHECKED ON SITE AND
NOT SCALED FROM THIS DRAWING

	DATE	REVISION
A		

COPYRIGHT:

R.P.ARCHITECTURAL SERVICES
39A NORWICH ROAD
NORTHWOOD
MIDDLESEX
HA6 1ND

Tel: 07753 659794

CLIENT:

JOB TITLE:

110 RYEFIELD AVENUE
HILLINGDON
UB10 9BZ

London Borough of Hillingdon
RECEIVED
23 DEC 2015
Planning
Residents Services

DRAWING TITLE:

ELEVATIONS

SCALE : 1:100

DATE:DEC/2015 | DRAWN: RPA

DRG. NO. RPA/110/RFA/103 | REV.