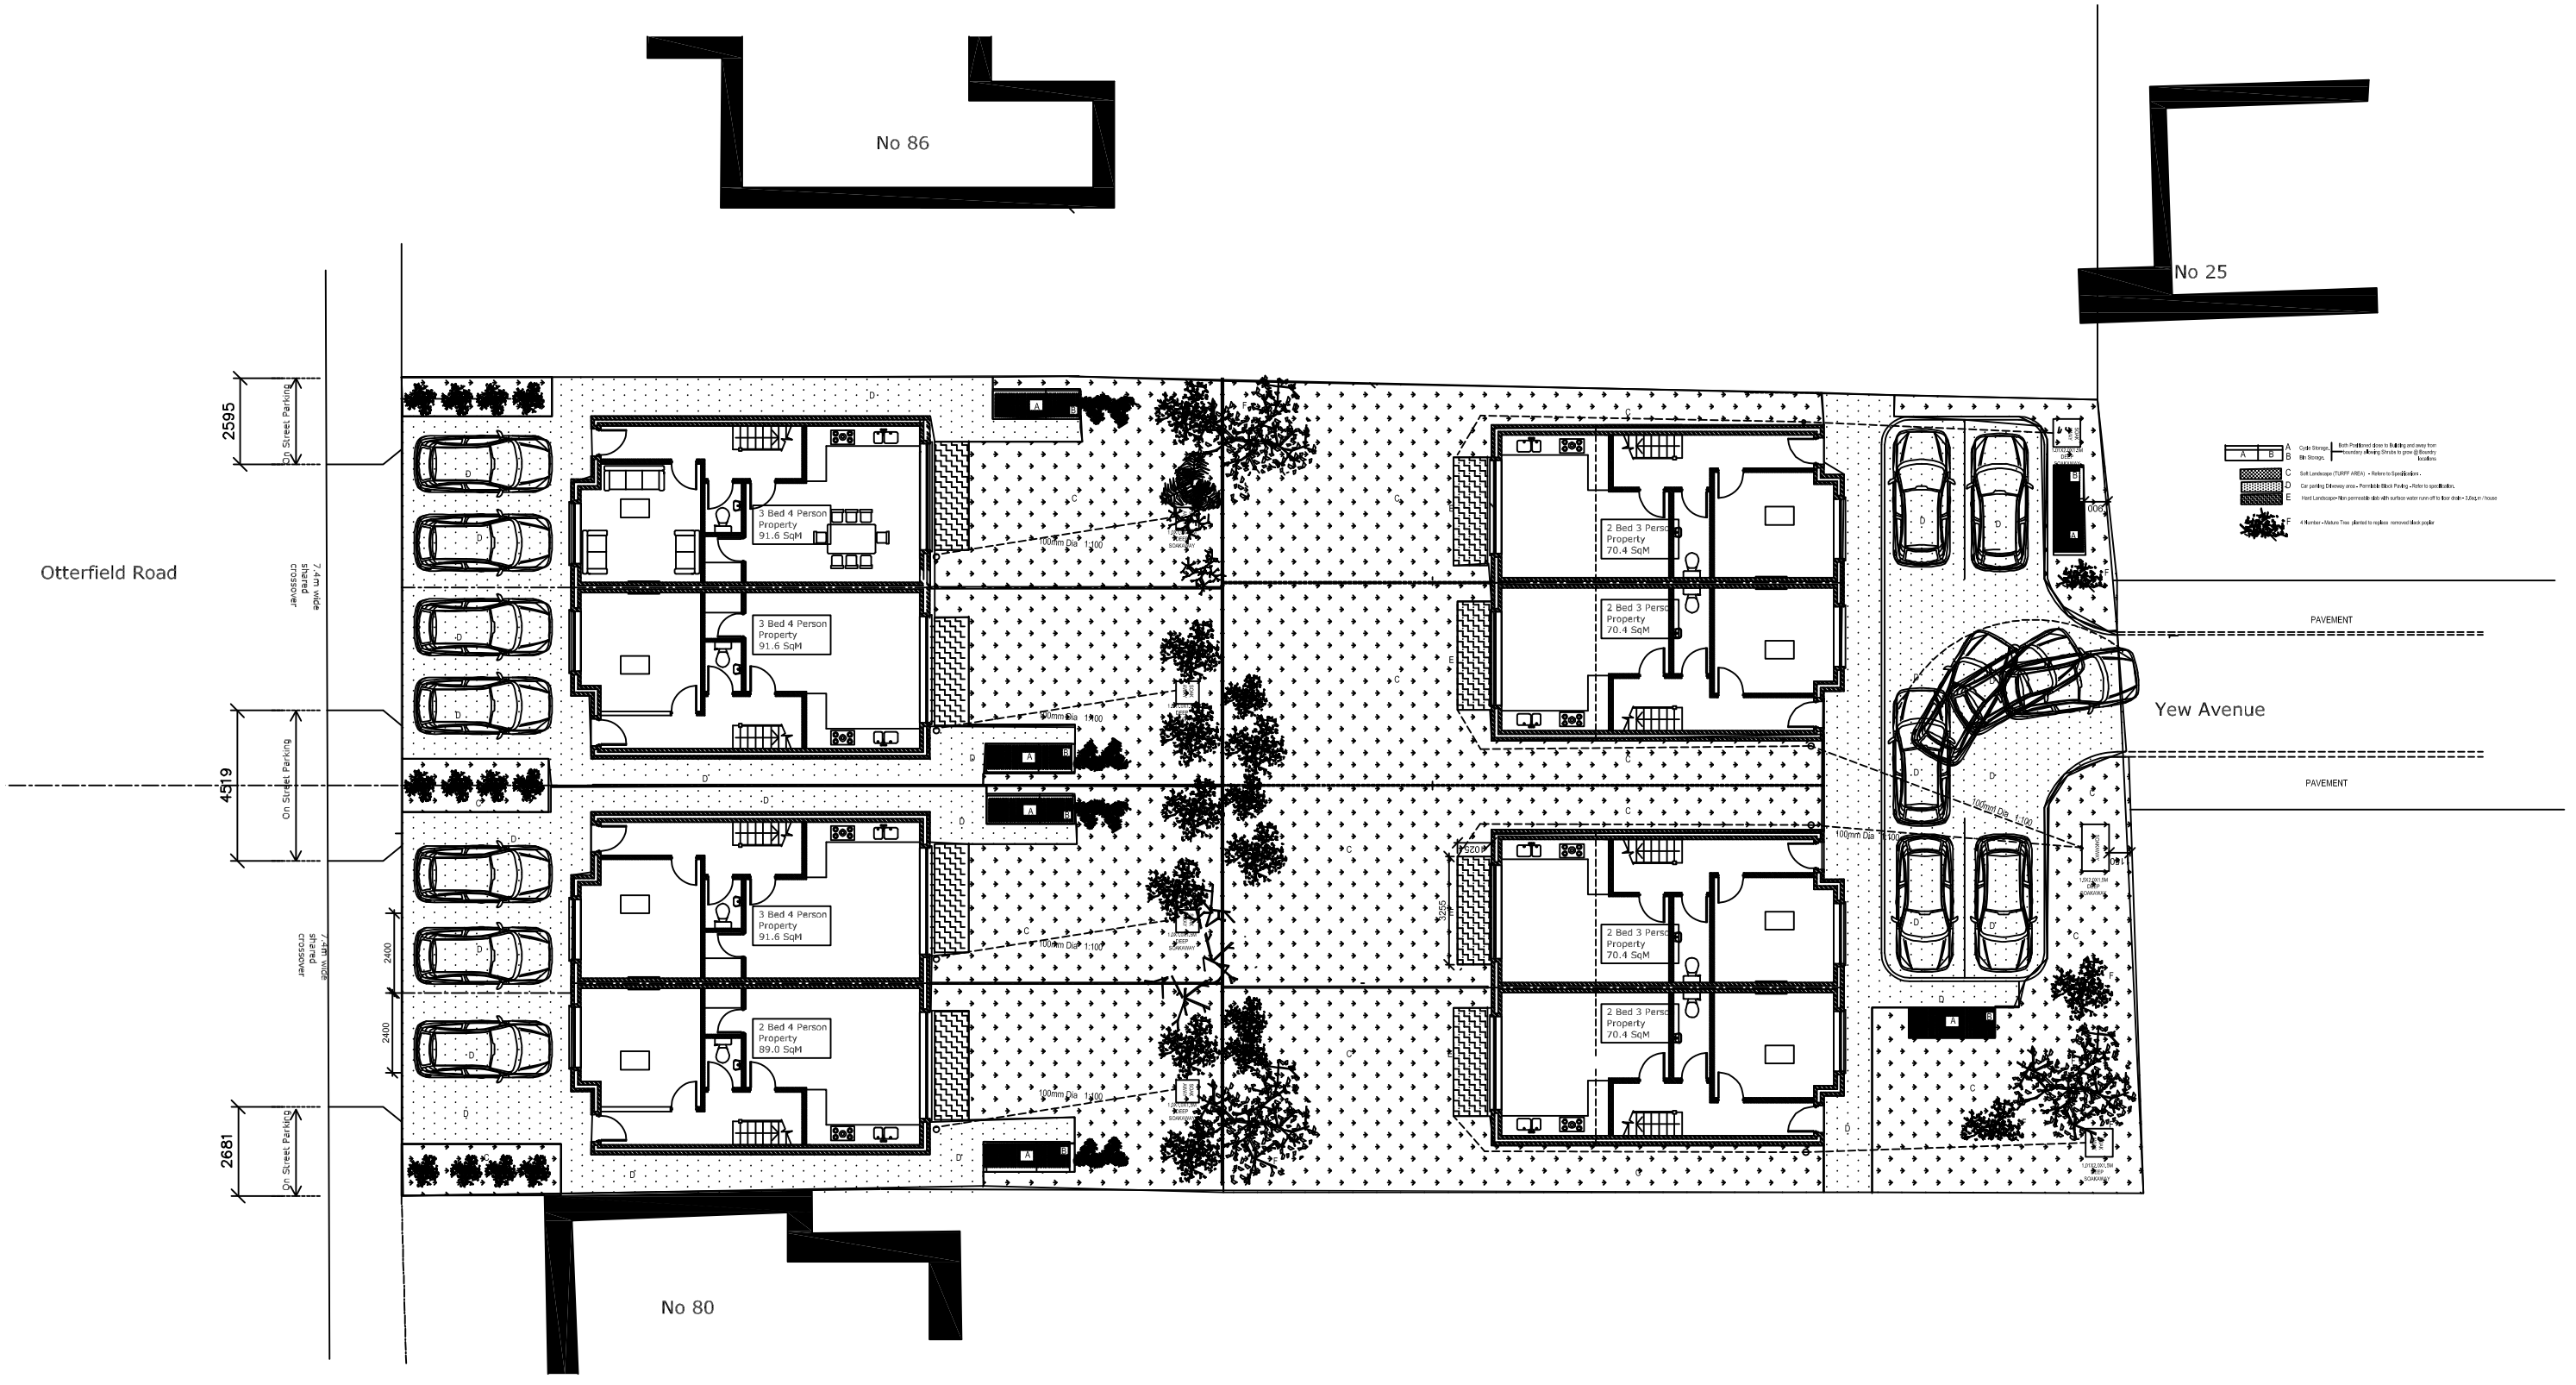


PROPOSED GROUND FLOOR PLAN SHOWING HARD AND SOFT LANDSCAPE

0 1m 2m 3m 4m 5m 6m 7m 8m 9m 10m

rev.	date		drn	aud
A	09.02.17	PRELIM	KC	TR

drawing status

PLANNING

REGIS Design Studio
122 Torbay Road
Harrow
Middex HA2 9QJ
T: 079 5848 6231
F: 020 8864 6661
website: www.Regisdesign.co.uk
e-mail: contact@Regisdesign.co.uk

project	drawn	audited	scale	date
82-84 Otterfield Road Uxbridge	KC	TR	1:200 @ A3	Feb 18
drg title: PROPOSED GROUND FLOOR SCHEME	job no. 4038		drg.no. FL02	rev A

FILE: XREF's: