



PROPOSED REAR ELEVATION

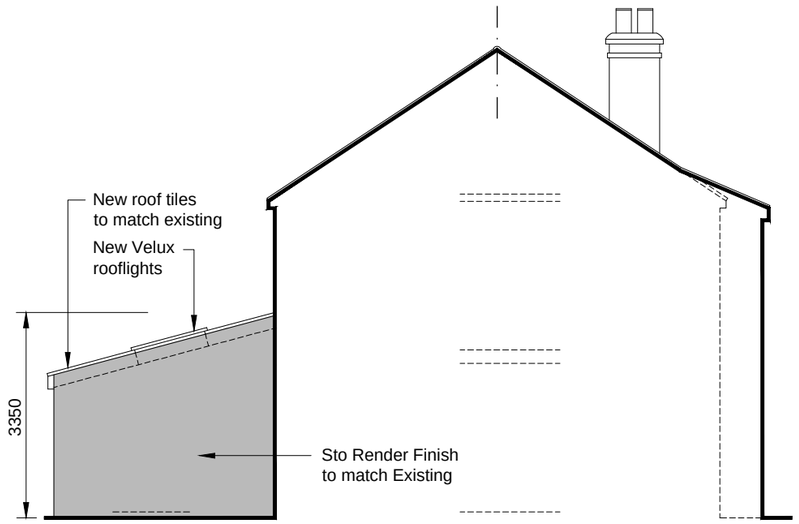


PROPOSED EXTENSION

PROPOSED SIDE ELEVATION (NW)

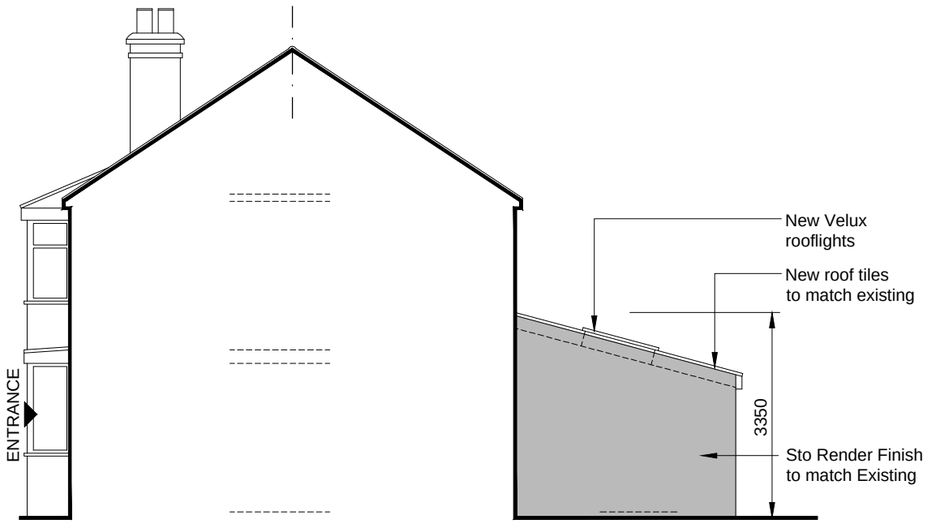


PROPOSED SIDE ELEVATION (SE)


PROPOSED EXTENSION

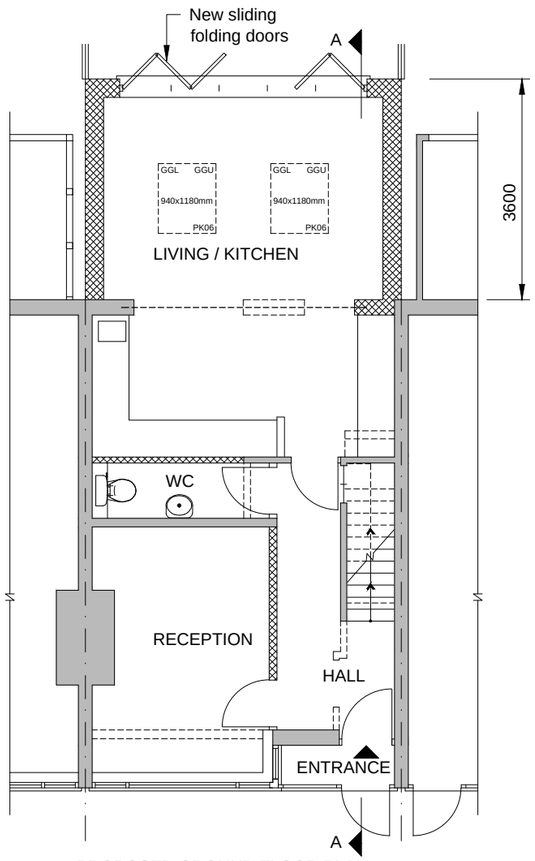

PROPOSED GROUND FLOOR PLAN

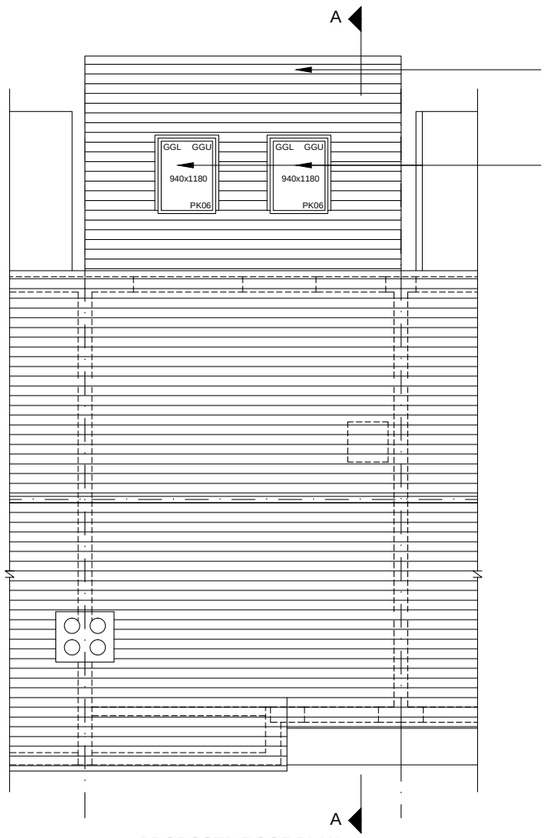

PROPOSED ROOF PLAN

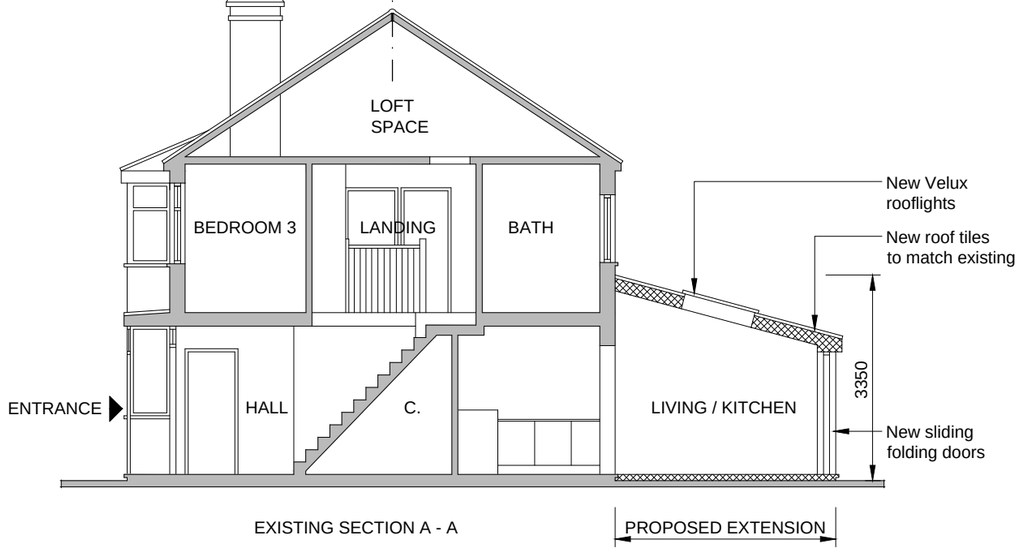

EXISTING SECTION A - A

PROPOSED EXTENSION

KEY:

- existing wall
- new wall
- wall to be removed

NOTE: All new external walls to be sto render finish , and all new roof tiles, windows and doors to match existing

0 1 2 3 4 5m

SCALE BAR

Revision Notes				
Rev A, 04.01.2015 - Proposed Side Elevations added as requested.	Client	Mr Mohammed Jakir Hoque	Date: 16.12.15	aiBDA Wimborne House 4-6 Pump Lane, Hayes, Middlesex, London UB3 3NB
	Project Project Address	Rear Extension 181 Grosvenor Crescent, Hillingdon, London UB10 9EY	Scale: 1:100 @ A3	
	Drawing Name Drawing Location	Proposed Ground Floor, Roof Plan, Section A - A & Rear Elevation \\MYBOOKWORLD\Download\CLIENTS\MOHAMMED JAKIR HOQUE\DRAWINGS\03-PLANNING\Rear Extension\All Drawings V 1.3.dwg	Dwg No: PL_51 A	ARCHITECTURE INTERIOR DESIGN Tel: 020 8561 2400 Tel: 020 8144 0584 www.aibda.co.uk