

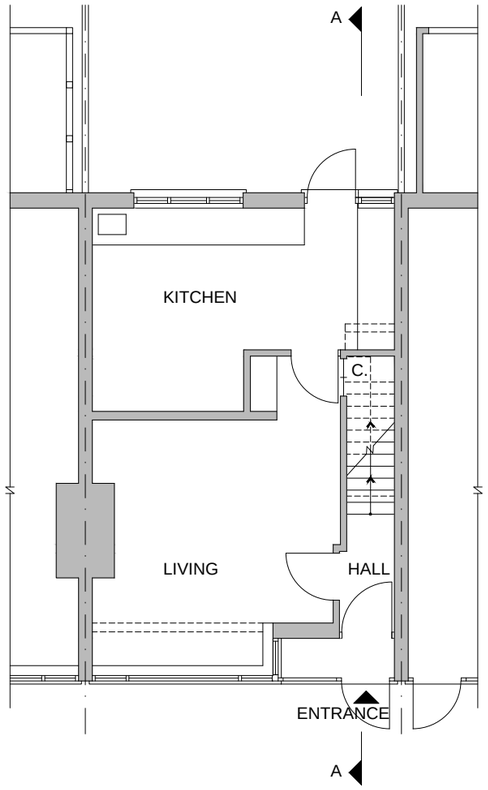


EXISTING GROUND FLOOR PLAN

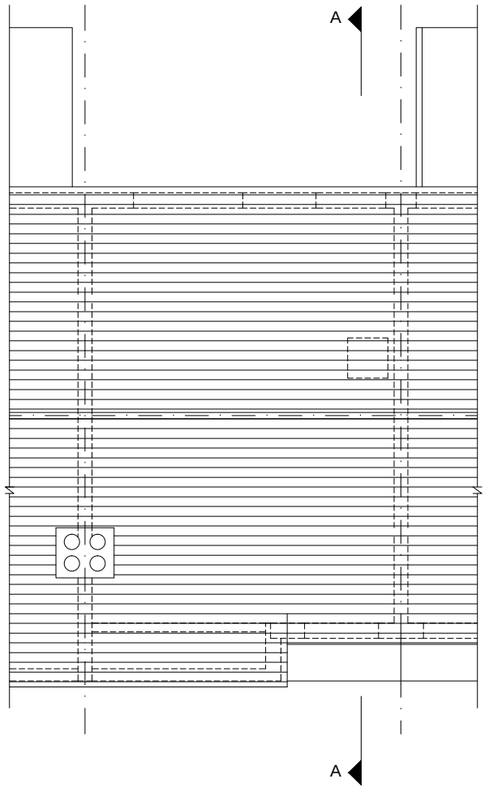


EXISTING ROOF PLAN

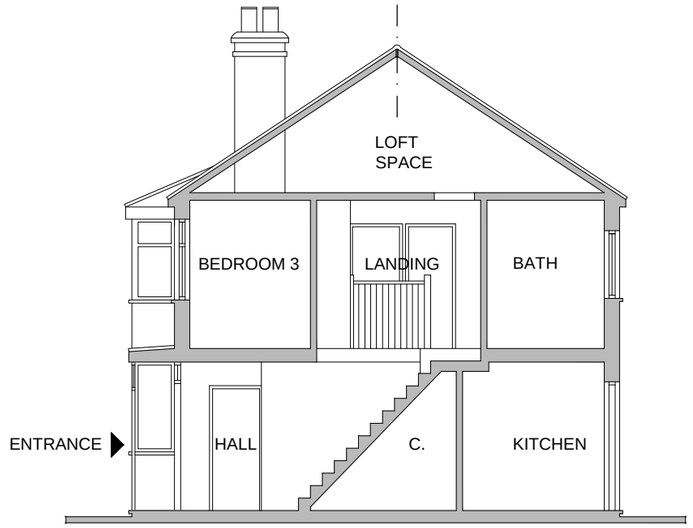

EXISTING SECTION A - A



EXISTING REAR ELEVATION

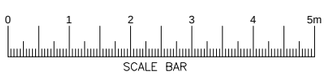

Revision Notes				
	Client	Mr Mohammed Jakir Hoque	Date: 06.11.15	aiBDA Wimborne House 4-6 Pump Lane, Hayes, Middlesex, London UB3 3NB
	Project	Rear Extension		
	Project Address	181 Grosvenor Crescent, Hillingdon, London UB10 9EY	Scale: 1:100 @ A3	
	Drawing Name	Existing Ground Floor, Roof Plan, Section A - A & Rear Elevation	Dwg No: EX_03	ARCHITECTURE INTERIOR DESIGN
	Drawing Location	\\MYBOOKWORLD\Download\CLIENTS\MOHAMMED JAKIR HOQUE\DRAWINGS\01-EXISTING\Rear Extension\All Drawings V 1.1.dwg		Tel: 020 8561 2400 Tel: 020 8144 0584 www.aibda.co.uk