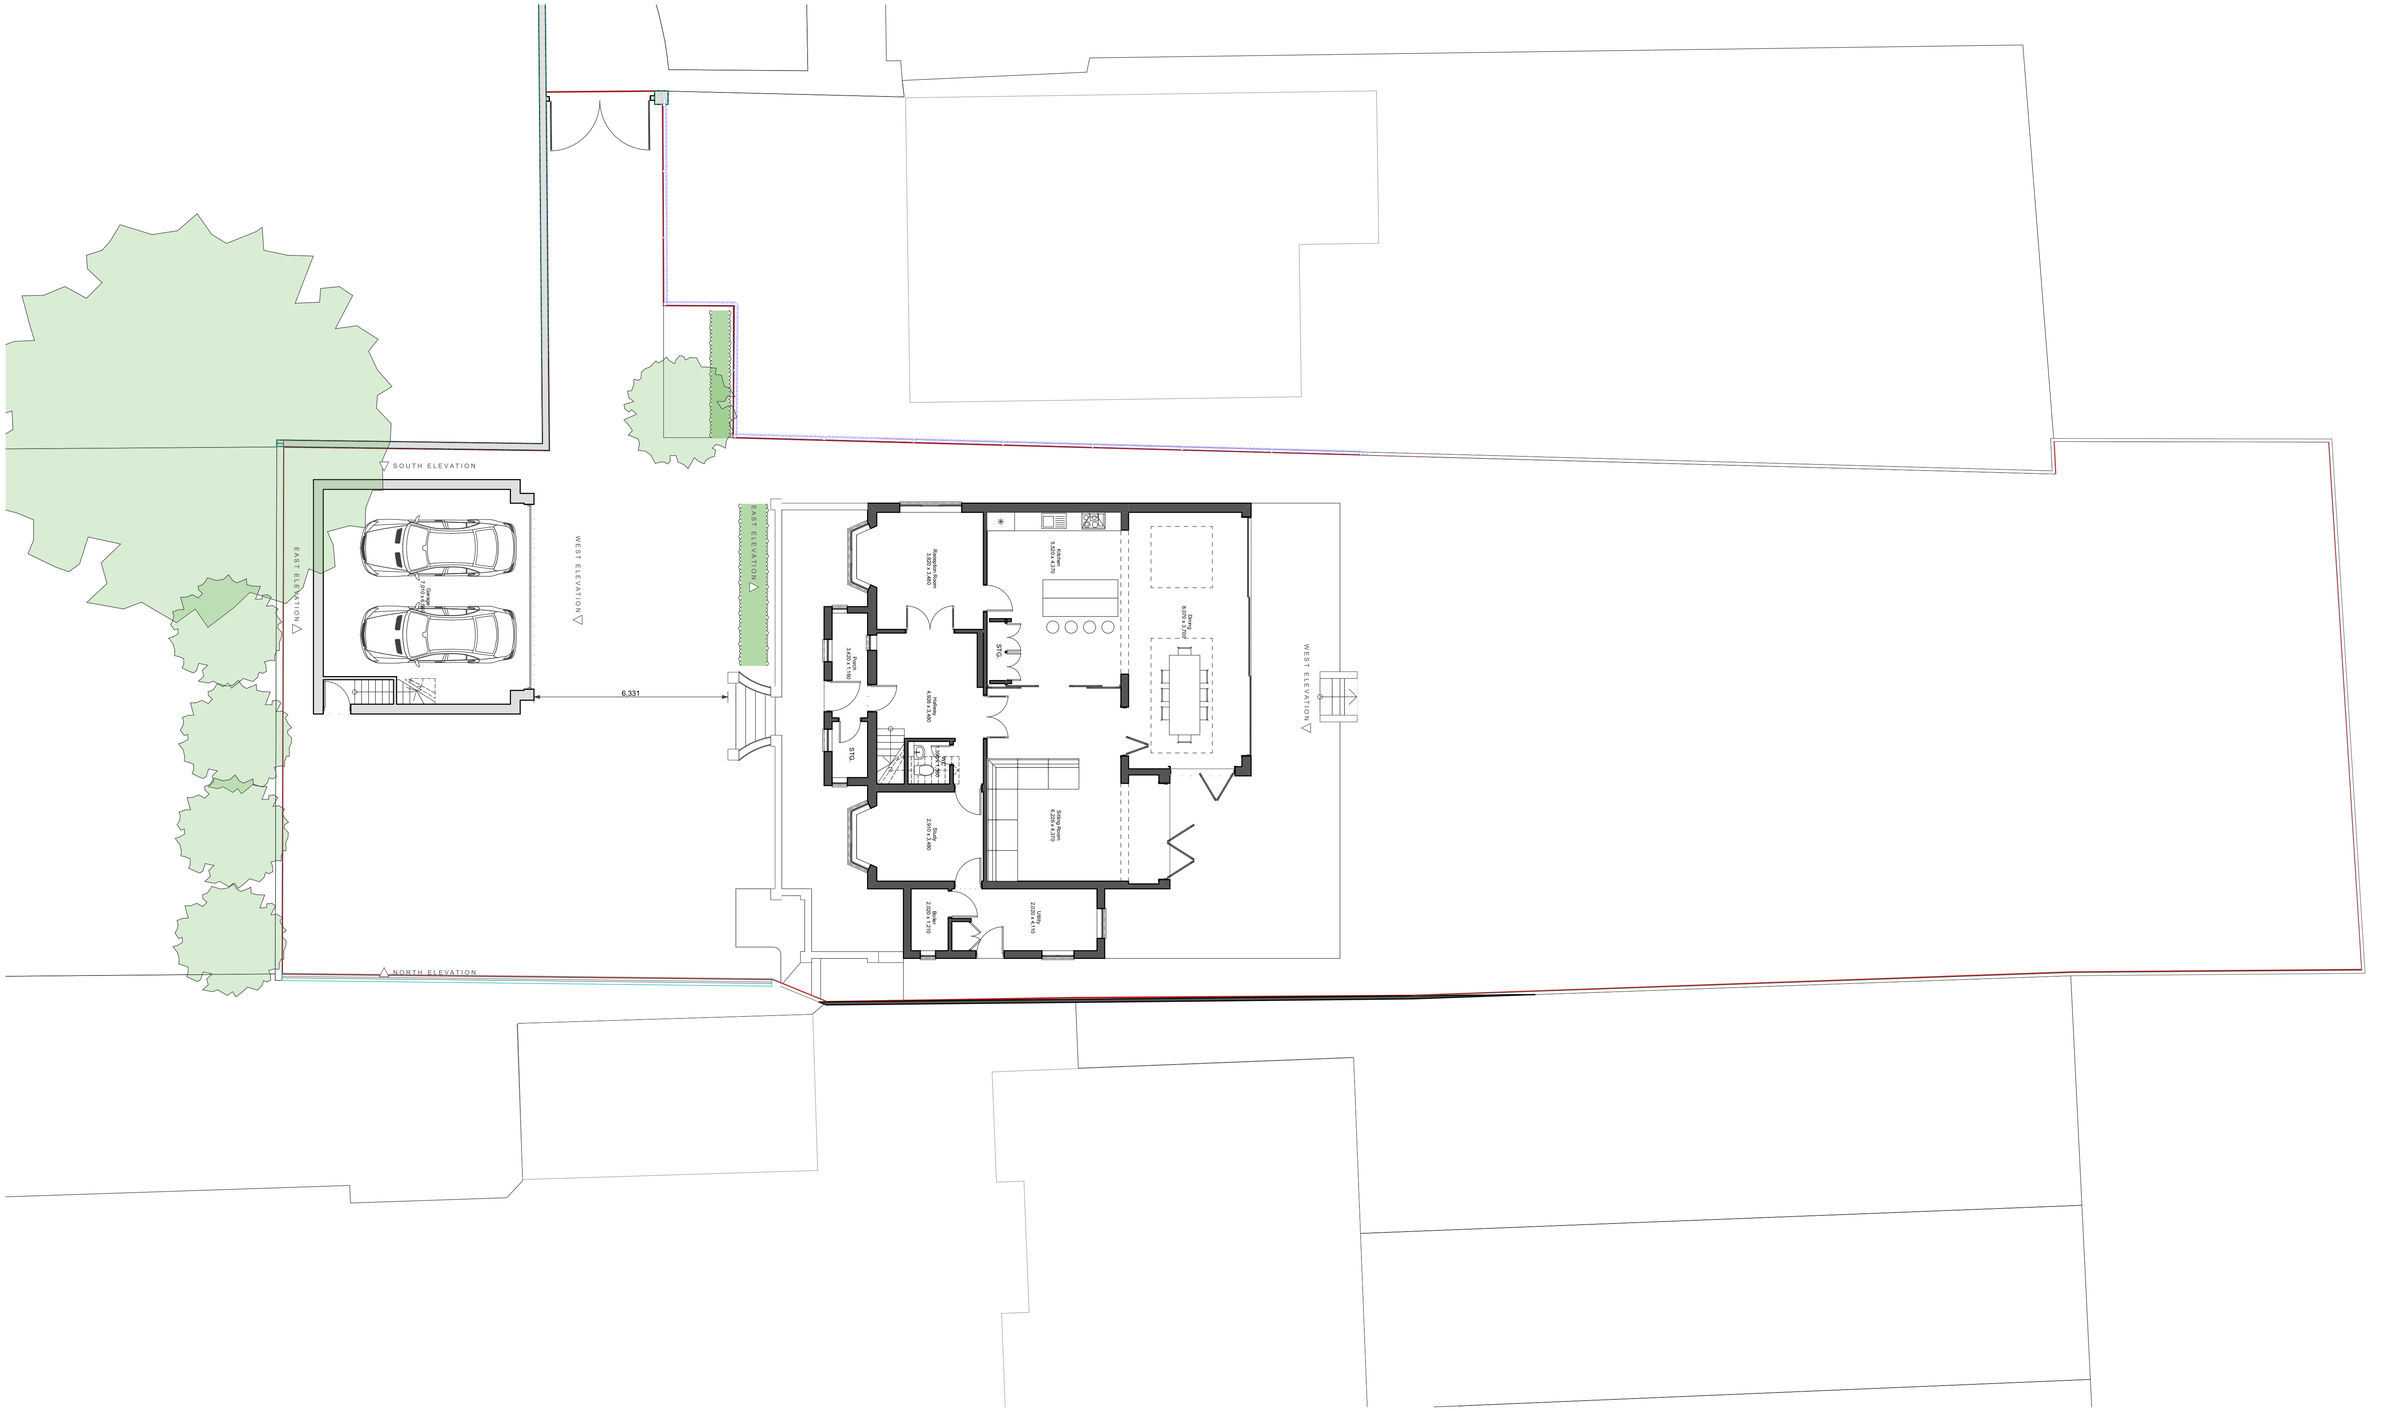


PROPOSED GROUND-SITE PLAN 1:100

YOOP Architects
Office 128, 28A Church Road, Stanmore,
Middlesex, HA7 4AW, England
020 8954 6291
studio@yooparchitects.co.uk

Notes	Scale Bar	Scale	Purpose of Issue	Date of Issue	Project	Project No.	Layout Title	Drawing Number	Revision
This drawing is copyright of YOOP Architects. Drawing for planning purposes, not construction	0 1 2 3 4 5 6 7 8 9 10	1:100 @A1 1:200 @A3	PLANNING	Monday, 5 October 2020	**Extension & Refurbishment** 2 Manor House Drive Northwood HA6 2UJ	2020/008	**PROPOSED GARAGE SITE PLAN**	**008/PR/205**	**C**