



PROPOSED FRONT ELEVATION




PROPOSED SIDE ELEVATION

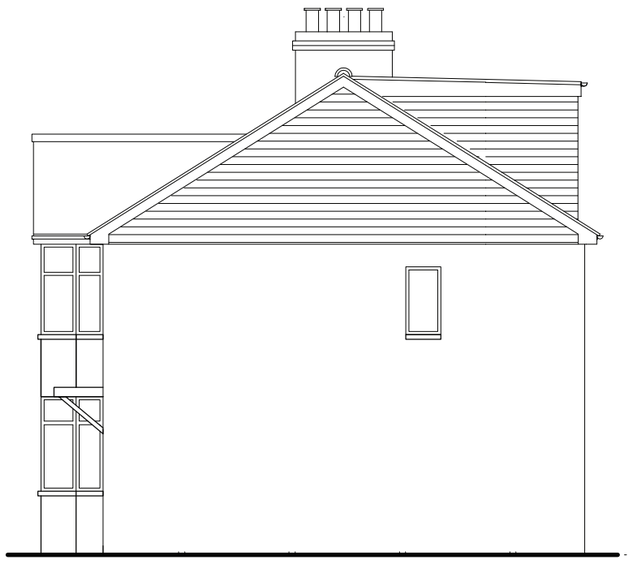


PROPOSED REAR ELEVATION

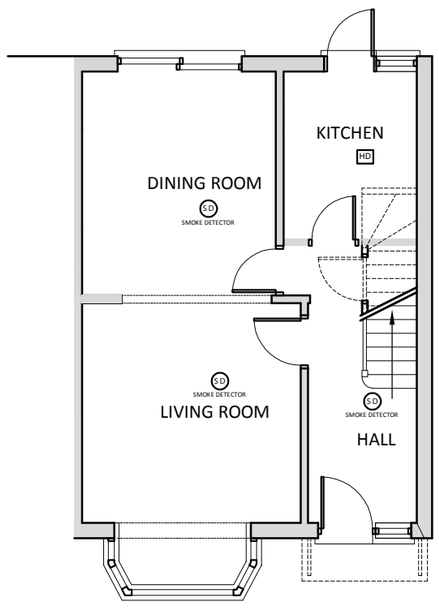

PROPOSED GROUND FLOOR

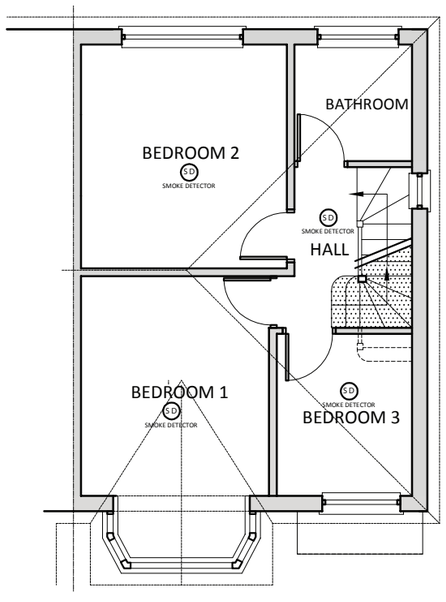

PROPOSED FIRST FLOOR

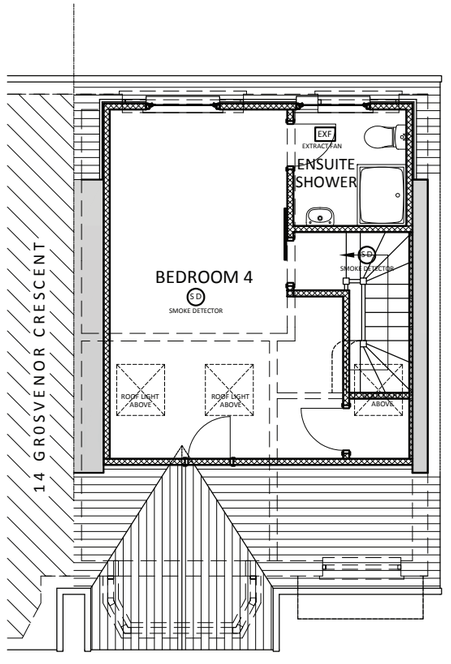

PROPOSED SECOND FLOOR

0 5 10

Millimetres Scale 1 to 100

STUDIO ONE ARCHITECTURE

Drawing No: PG001
Client: Mr Phil Gardner
Project: 97 Grosvenors Crescent
Hillingdon
UB10 9ET
Drawing: Existing Plans and Elevations
Scale: 1:100 @ A3
Date: Feb 2016
Drawing by: V S Rayat
(Studio One Architecture)

These drawings should be approved by local Authority before works commence on site.

No dimensions to be scaled from this drawing. All dimensions to be checked on site. This drawing is copyright and should not be reproduced without the permission of the Architects.

Tel: +44 7939 948 331
Web: www.studio1architecture.com
Email: design@studio1architecture.com