



PROPOSED FRONT ELEVATION




PROPOSED SIDE ELEVATION

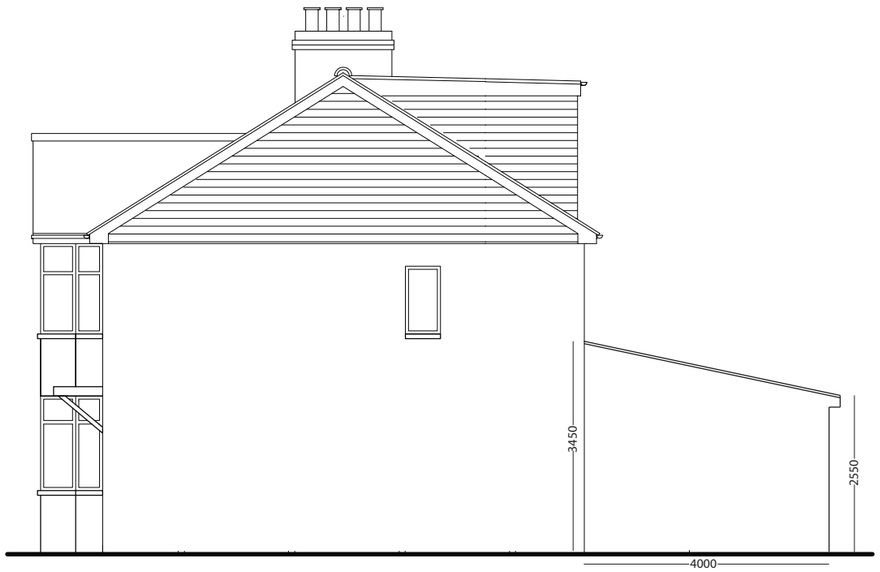

PROPOSED REAR ELEVATION

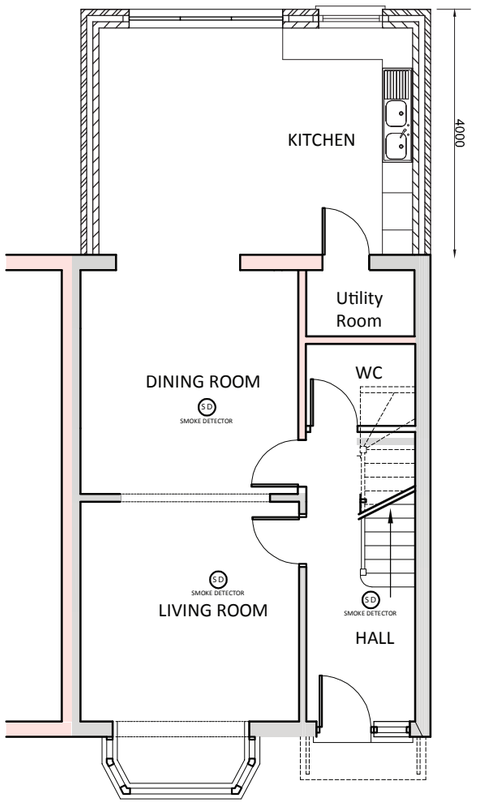


PROPOSED GROUND FLOOR

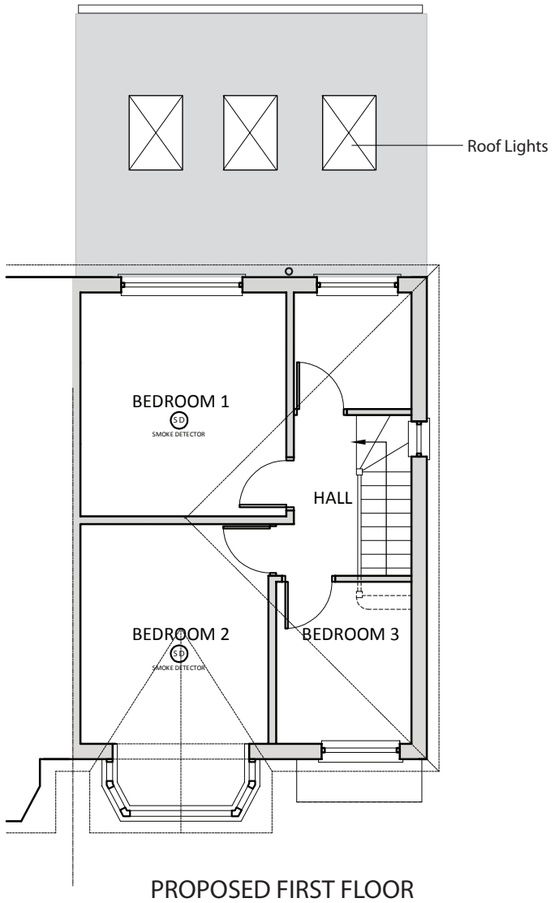


PROPOSED FIRST FLOOR

DETAILS
SCALE: 1:50

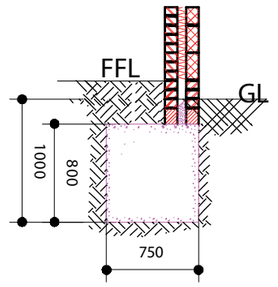

TYPICAL ECCENTRIC FOUNDATION

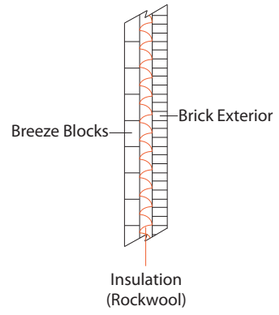

TYPICAL WALL

0 5 10

Millimetres Scale 1 to 100

STUDIO ONE
ARCHITECTURE

Drawing No: PG002
Client: Mr Phil Gardner
Project: 97 Grosvenors Crescent
Hillingdon
UB10 9ET
Drawing: Proposed Plans and Elevations
Scale: 1:100 @ A3
Date: Feb 2016
Drawing by: V S Rayat
(Studio One Architecture)

These drawings should be approved by local Authority before works commence on site.

No dimensions to be scaled from this drawing. All dimensions to be checked on site. This drawing is copyright and should not be reproduced without the permission of the Architects.

Tel: +44 7939 948 331
Web: www.studio1architecture.com
Email: design@studio1architecture.com