


Description of proposed works

Ground floor
- Rear extension
- Internal alterations
- Front porch

Drawing nos.	scale	Description
01	1:1250	Title sheet & Location Plan
Existing		
02	1:100	Ground floor plan
03	1:100	First floor plan
04	1:100	Roof plan
05	1:100	Elevations Front and rear
06	1:100	Elevations Side
07	.....	Photos - front, rear & garden views
Proposed		
08	1:100	Ground floor plan
09	1:100	First floor plan
10	1:100	Elevations - front and rear
11	1:100	Elevations - sides

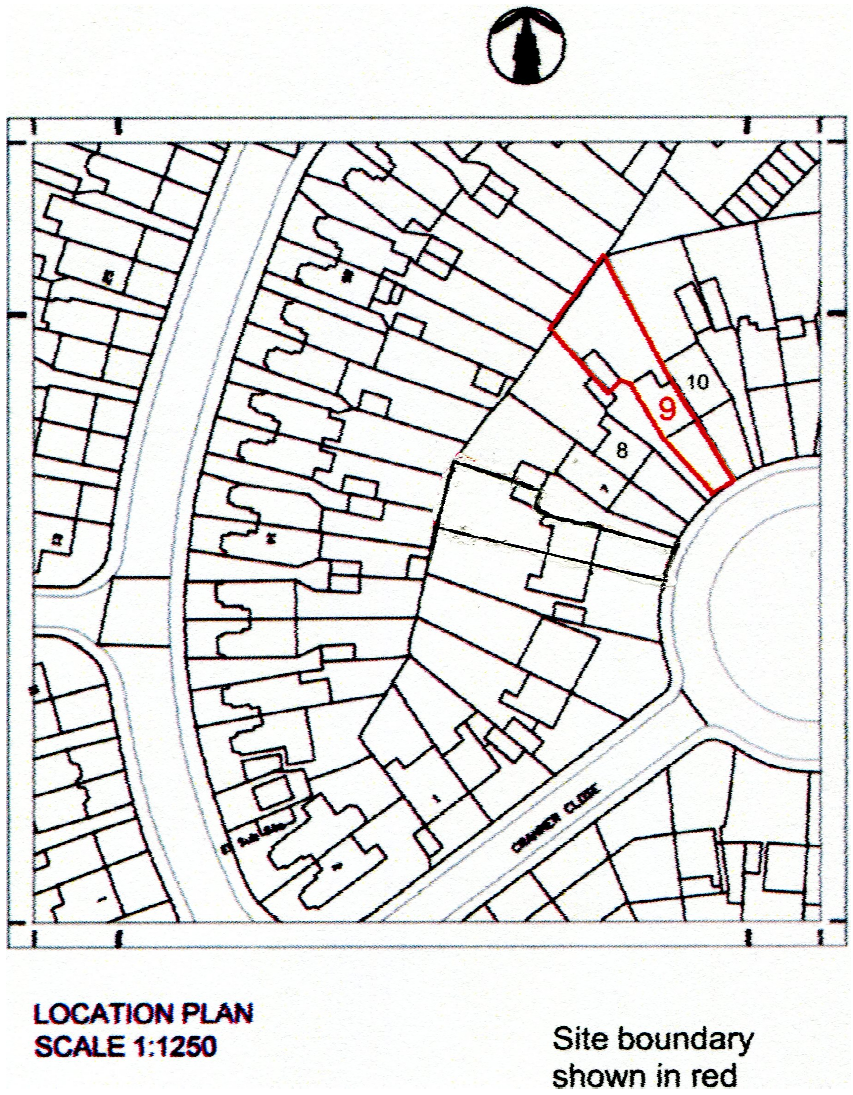

LOCATION PLAN
SCALE 1:1250

Site boundary shown in red

Approx. areas

Existing:

Site area - 260 sq. meters.

Ground floor, main house - 60 sq. meters.

Proposed:

rear extension - 9 sq. meters

Porch - 3 sq. meters

N

DRAWING TITLES & LOCATION PLAN

Purpose - Householder Planning Application

scale - 1 : 1250 @ A3

0 10m 20m 30m 40m 50m 100m

SSK Architects Ltd chartered practice
tel : 07905 03 39 30
email : sskarchitects@gmail.com

All dimensions to be checked on site.
© SSK architects owns the copyright of this drawing which must not be reproduced in whole or part without the written permission.

project	date	dwg. no.	rev.
9 Cranmer Close, Ruislip, HA4 9QF	21/05/16	01	