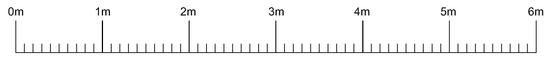

SCALE BAR 1:50 @ A1

EXISTING FRONT ELEVATION
SCALE BAR 1:50 @ A1

EXISTING REAR ELEVATION
SCALE BAR 1:50 @ A1

EXISTING SIDE ELEVATION 1
SCALE BAR 1:50 @ A1

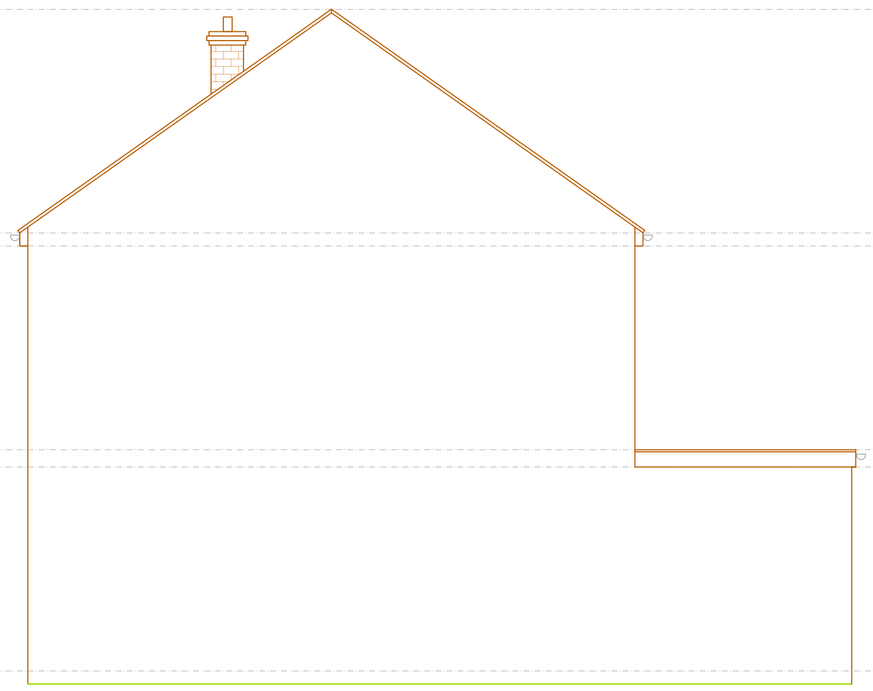

EXISTING SIDE ELEVATION 2
SCALE BAR 1:50 @ A1

GENERAL NOTES:

THIS DRAWING IS NOT TO BE SCALED, THE MAIN CONTRACTOR IS RESPONSIBLE FOR CHECKING ALL DIMENSIONS ON SITE PRIOR TO COMMENCEMENT OF WORKS WITH ANY DISCREPANCIES REPORTED TO GREENFIELDS ARCHITECTURAL SERVICES AT ONCE.

ANY CONSTRUCTION WORK CARRIED OUT PRIOR TO OBTAINING THE NECESSARY APPROVALS IS ENTIRELY AT THE HOUSEHOLDER/CONTRACTORS RISK.

ALL BUILDING WORK IS TO BE CARRIED OUT TO THE SATISFACTION OF THE LOCAL AUTHORITY AND BUILDING CONTROL OFFICER, AND IN ACCORDANCE WITH CURRENT BUILDING REGULATIONS, AND AS SUCH ANY UNFORESEEN BUILDING WORKS THAT MAY BE REQUIRED ON SITE.

THE MAIN CONTRACTOR SHALL BE ENTIRELY RESPONSIBLE FOR THE SECURITY, STRENGTH AND STABILITY OF THE BUILDING/SITE DURING THE WORKS DURATION.

THIS DRAWING IS THE COPYRIGHT OF GREENFIELDS ARCHITECTURAL SERVICES. THIS DRAWING MAY NOT BE COPIED BY ANY THIRD PARTIES WITHOUT PRIOR PERMISSION.

REVISION	DESCRIPTION	DATE	BY

Greenfields Architectural Services

London Office: 113 Dawes Road, Fulham, London, SW6 7DU
Telephone: 0207 386 4438

Oxford Office: 14 Saffron Crescent, Carterton, Oxfordshire, OX18 1LE
Telephone: 01993 837 897

Email: enquiries@greenfieldsarchitecturalservices.co.uk
Website: www.greenfieldsarchitecturalservices.co.uk

DRAWING TITLE: EXISTING ELEVATIONS

SITE ADDRESS: 277 KINGSHILL AVENUE, HAYES.

SCALE: 1:50 @ A1 | DRAWN BY: BG

DATE: 31.10.2014

DRAWING NO: KINGSHILL/03