
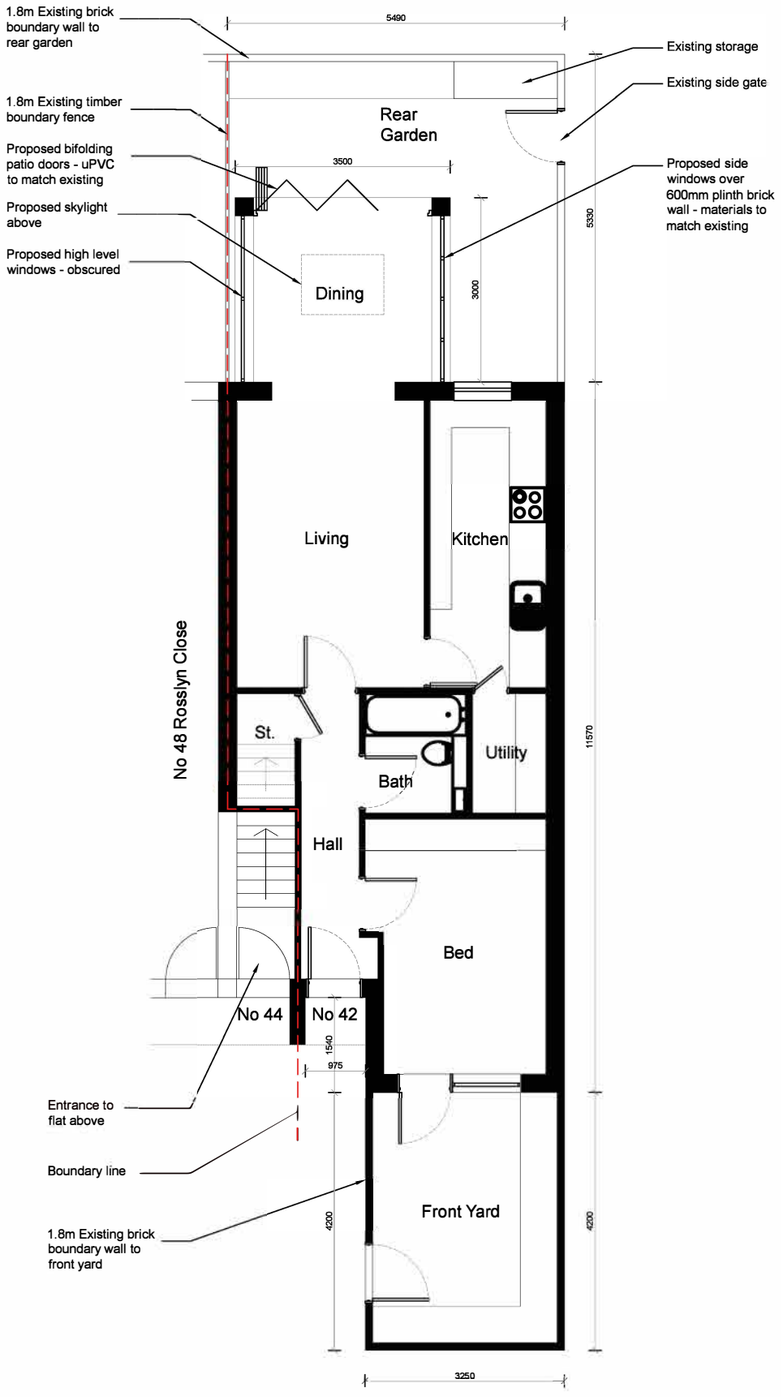


PROPOSED
GROUND FLOOR PLAN

SCALE 1:100 @ A3

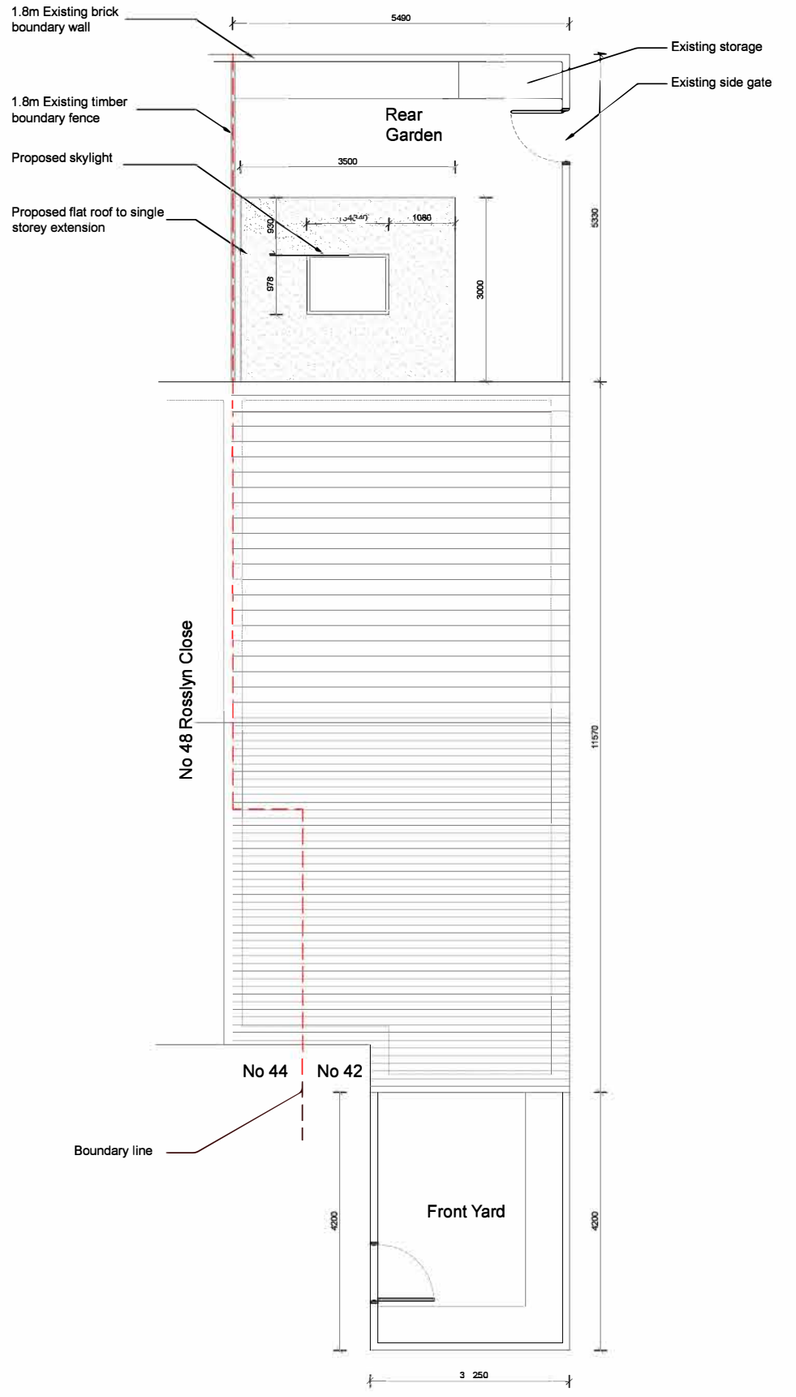

PROPOSED
FIRST FLOOR PLAN

SCALE 1:100 @ A3

Generel Notes

No.	Revision/Issue	Date

Project Title

PLANNING ISSUE
REAR EXTENSION

PROPOSED GROUND &
FIRST FLOOR PLANS

Client Name and Address

ISAAC
POGOSSIAN-OBOBI

42 ROSSLYN CLOSE,
HAYES END, UB3 2SU

Drawing ZP-PL-004	Revision -
Date DEC 2016	Sheet -
Scale 1:100 @ A3	Drawn by AG