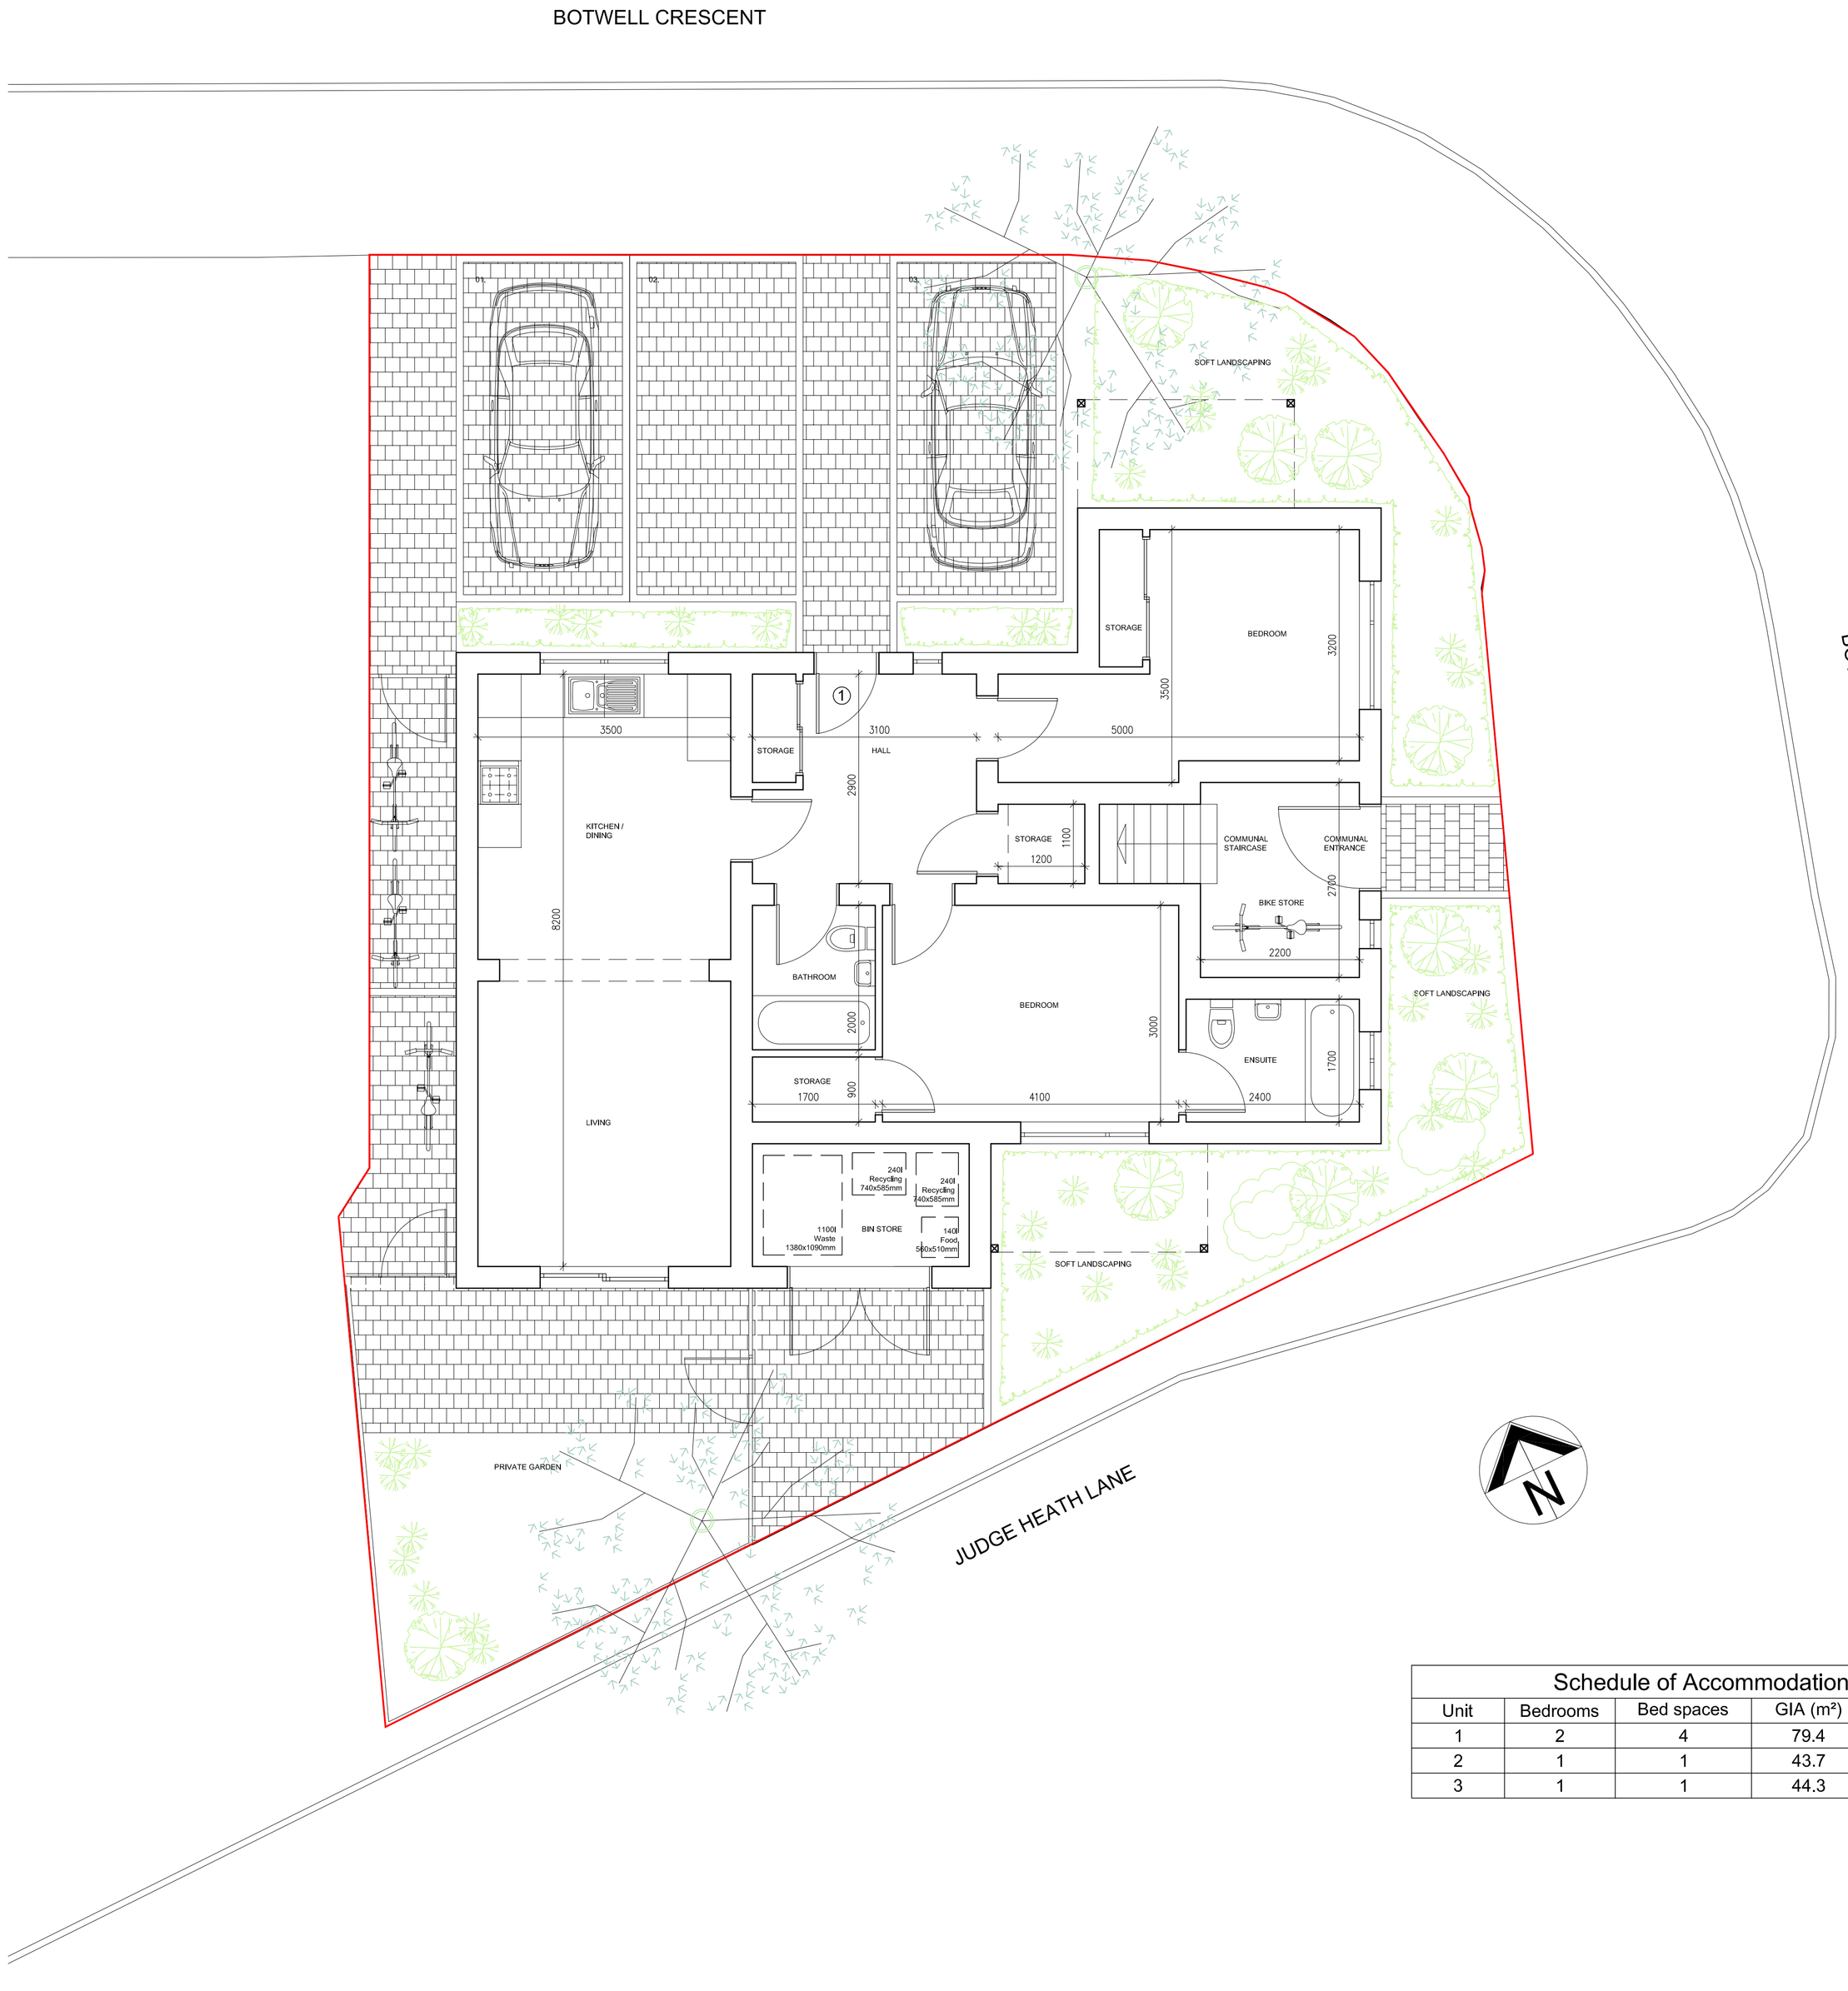

Schedule of Accommodation				
Unit	Bedrooms	Bed spaces	GIA (m²)	Amenity (m²)
1	2	4	79.4	37.2
2	1	1	43.7	4.5
3	1	1	44.3	4.5

© Brocklehurst Architects Limited

All dimensions and levels to be checked on site and any discrepancies to be reported to the architect before construction.

Written dimensions to be taken in preference to scaled dimensions.

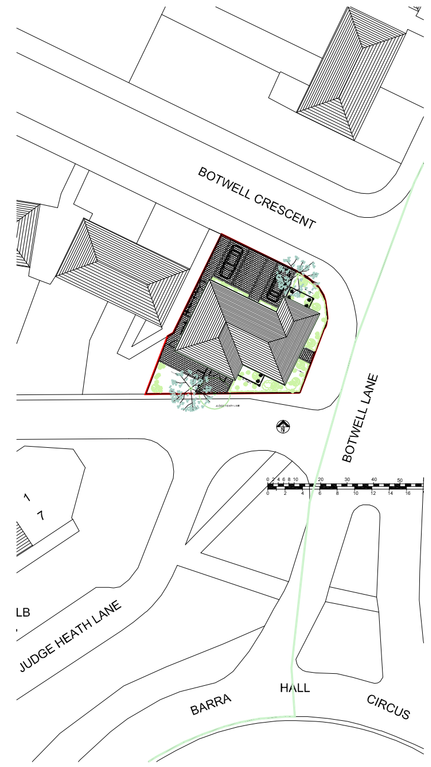

1:500 Site Location Plan

Rev	Date	Amendment
A	05:11:18	Balcony detail added, cycle parking revised
-	-	

CLIENT

Mr Pavinder and Mrs Aruna Bassi

PROJECT

Botwell Crescent

DRAWING

Proposed Ground Floor / Site Plan

CHECKED
JP

DRAWN
KL

X-REF(S)
4875 xref Scheme 3

PLOT STYLE
brox.ctb

DATE
17.10.2018

SCALE
1:50 @ A1

DRAWING NUMBER

4875-51 A

BROCKLEHURST ARCHITECTS LIMITED
15 High Street West Wycombe
Buckinghamshire HP14 3AE

01494 521621
www.brocklehurst.com

BROCKLEHURST ARCHITECTS